


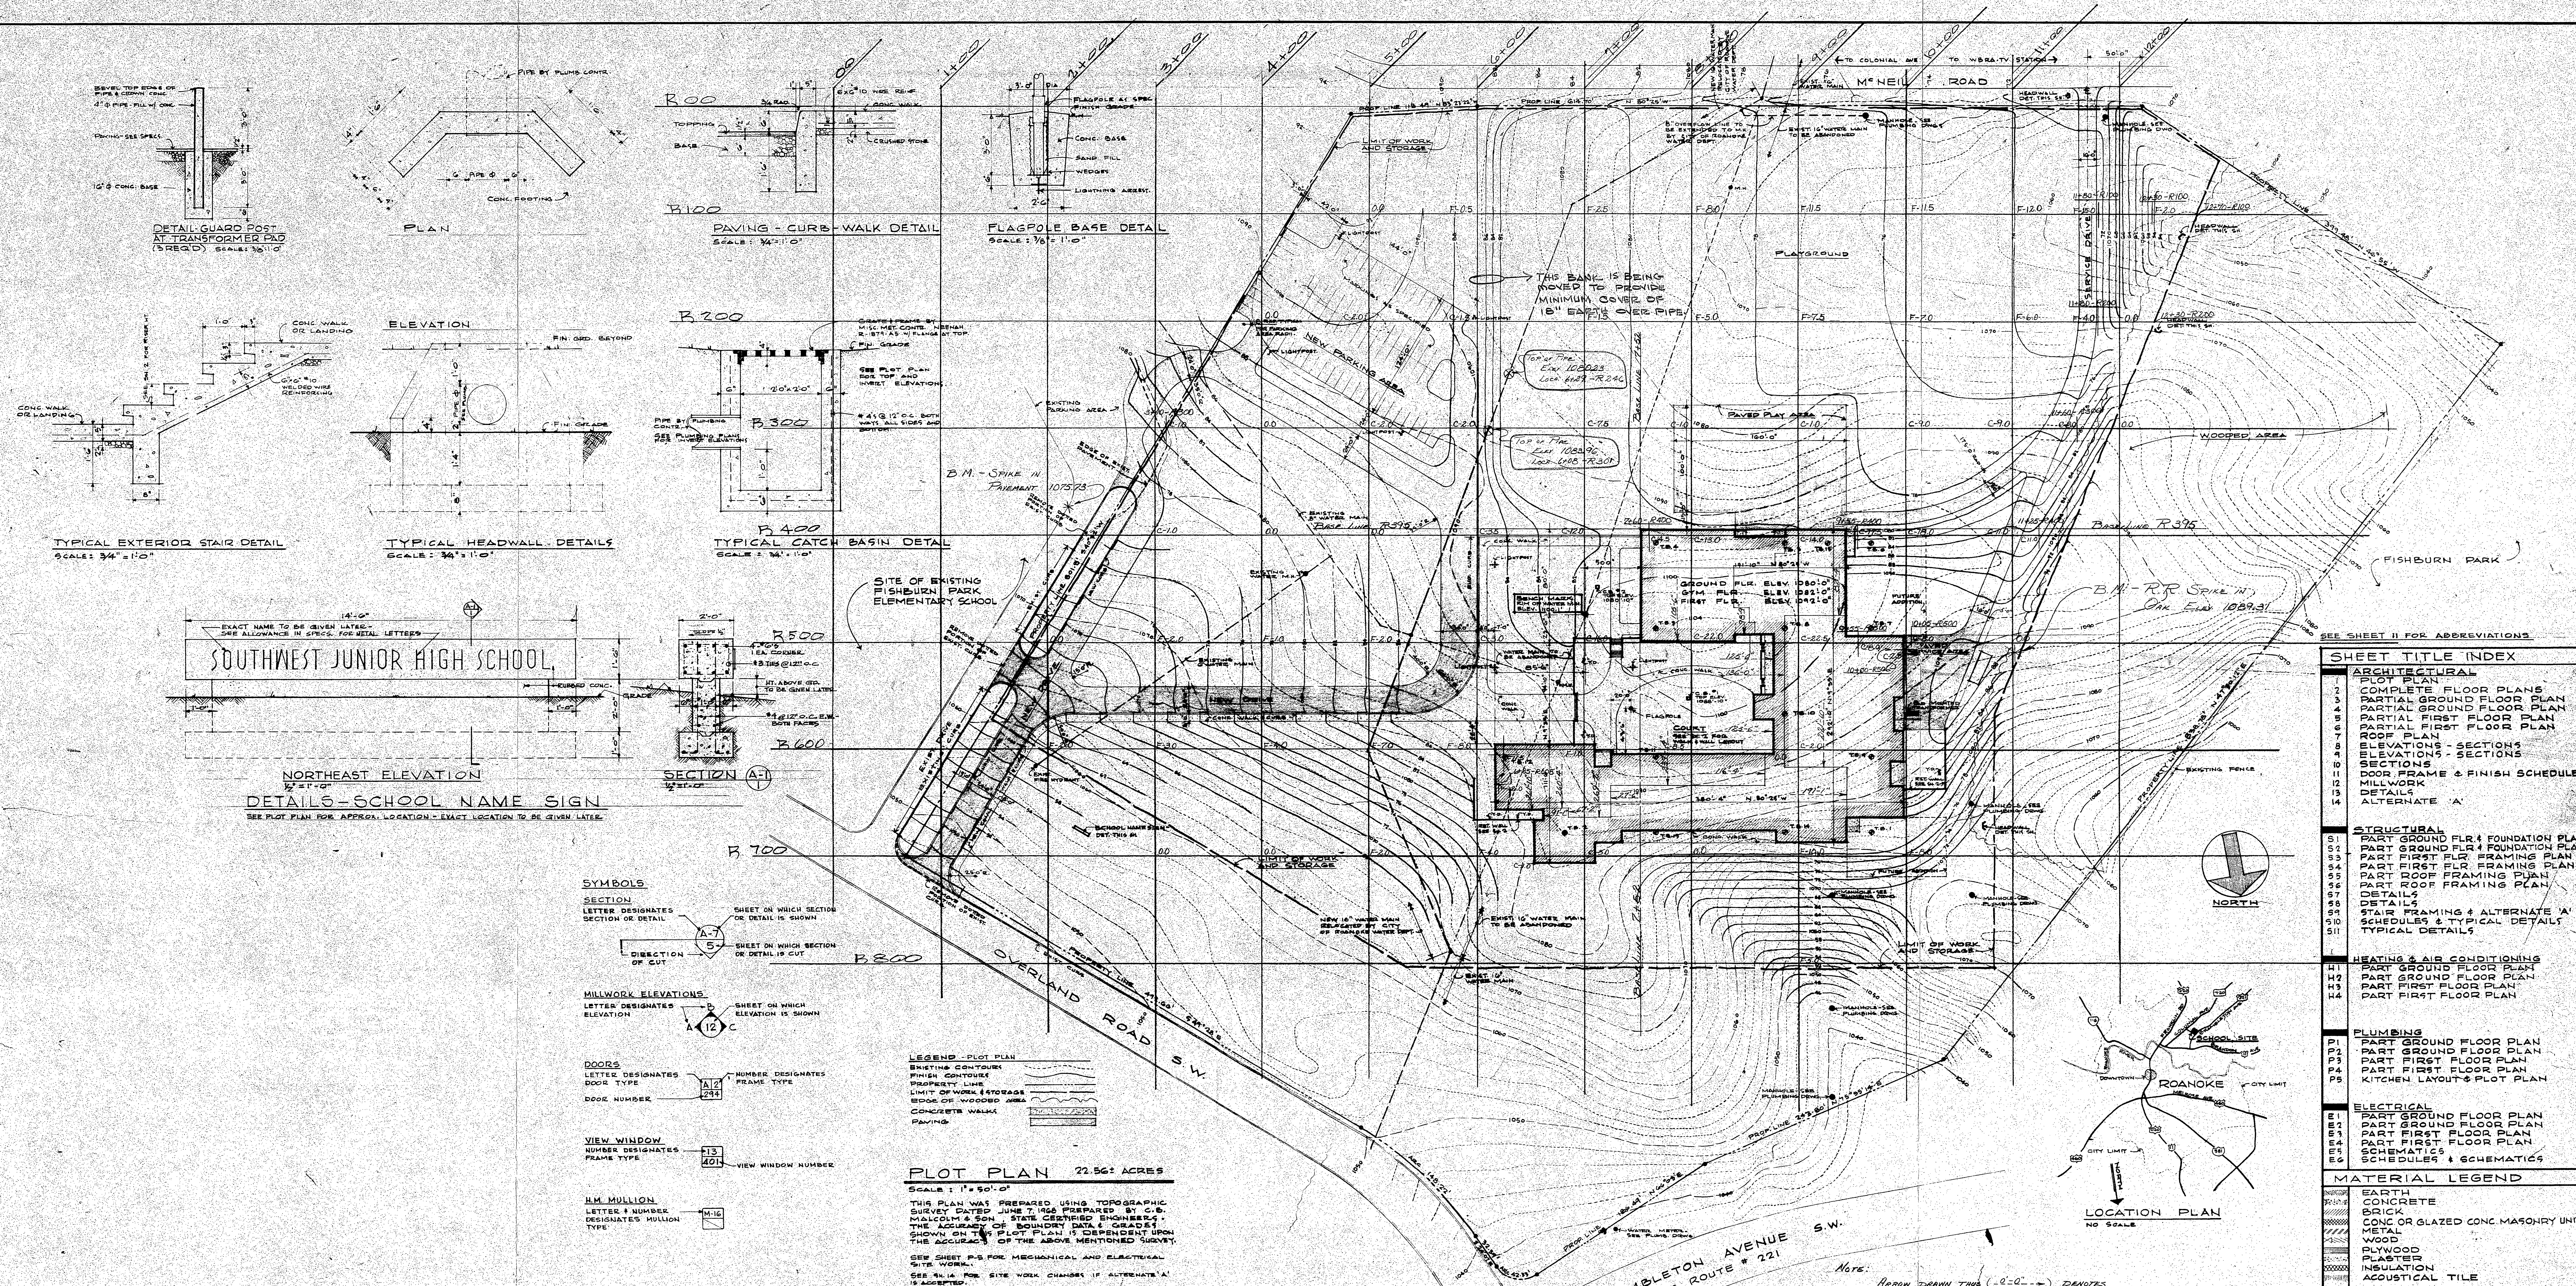

SHEET TITLE INDEX

ARCHITECTURAL	
1	PLOT PLAN
2	COMPLETE FLOOR PLANS
3	PARTIAL GROUND FLOOR PLAN
4	PARTIAL FIRST FLOOR PLAN
5	PARTIAL FIRST FLOOR PLAN
6	ROOF PLAN
7	ELEVATIONS - SECTIONS
8	ELEVATIONS - SECTIONS
9	SECTIONS
10	DOOR FRAME & FINISH SCHEDULES
11	MILLWORK
12	DETAILS
13	ALTERNATE 'A'
14	
STRUCTURAL	
15	PART GROUND FLR & FOUNDATION PLAN
16	PART GROUND FLR & FOUNDATION PLAN
17	PART FIRST FLR FRAMING PLAN
18	PART FIRST FLR FRAMING PLAN
19	PART ROOF FRAMING PLAN
20	PART ROOF FRAMING PLAN
21	DETAILS
22	STAIR FRAMING & ALTERNATE 'A'
23	SCHEDULES & TYPICAL DETAILS
24	TYPICAL DETAILS

HEATING & AIR CONDITIONING	
25	PART GROUND FLOOR PLAN
26	PART GROUND FLOOR PLAN
27	PART FIRST FLOOR PLAN
28	PART FIRST FLOOR PLAN

PLUMBING	
29	PART GROUND FLOOR PLAN
30	PART GROUND FLOOR PLAN
31	PART FIRST FLOOR PLAN
32	PART FIRST FLOOR PLAN
33	KITCHEN LAYOUT & PLOT PLAN

ELECTRICAL	
34	PART GROUND FLOOR PLAN
35	PART GROUND FLOOR PLAN
36	PART FIRST FLOOR PLAN
37	PART FIRST FLOOR PLAN
38	SCHEDULES & SCHEMATICS
39	SCHEDULES & SCHEMATICS

MATERIAL LEGEND	
40	EARTH
41	CONCRETE
42	BRICK
43	CONC OR GLAZED CONC MASONRY UNITS
44	METAL
45	WOOD
46	PLYWOOD
47	PLASTER
48	INSULATION
49	ACOUSTICAL TILE

RANDOLPH FRANTZ JOHN CHAPPELEAR ARCHITECTS ROANOKE, VIRGINIA	
SOUTHWEST JUNIOR HIGH SCHOOL ROANOKE, VIRGINIA PROJECT #124-48A	
PLOT PLAN	
REVISION	1
DATE	12-10-61

Later this became James Madison Junior High School