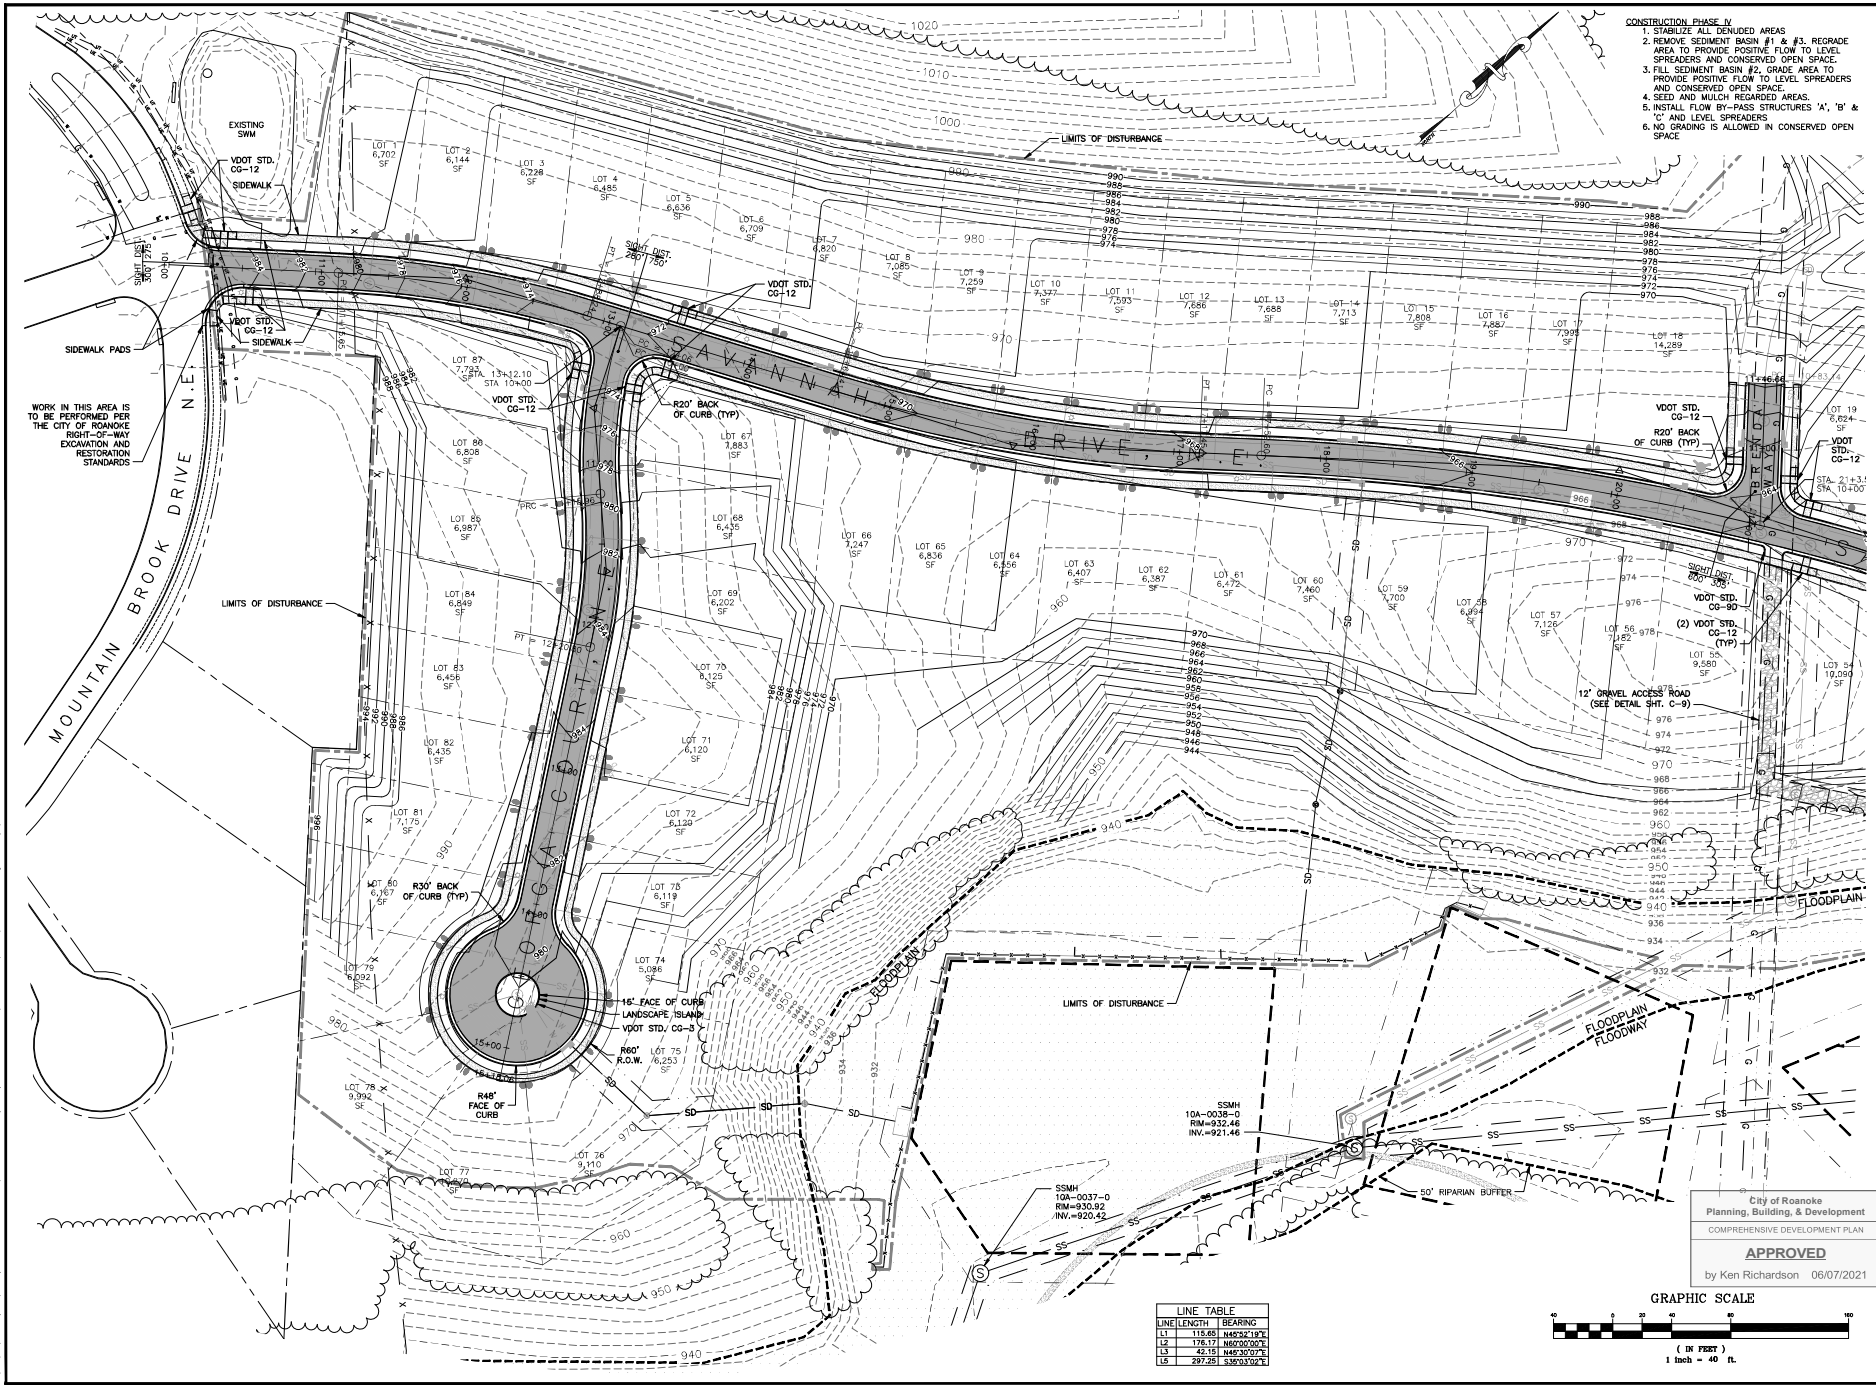

MEREDITH ENGINEERING-SURVEYING P.L.L.C.
1647 Millwood Dr.
Salem, Virginia 24153
www.lmwpc.net
ph: 540.389.0484
lmeredithengineering@gmail.com

MOUNTAIN BROOK VILLAS
COMPREHENSIVE DEVELOPMENT PLAN
ROANOKE, VIRGINIA

No.	Date	Description	By

SITE PLAN PHASE 4
(WEST)

COMMONWEALTH OF VIRGINIA
DOUGLAS R. MEREDITH, JR.
Lic. No. 22942
4-21-21
PROFESSIONAL ENGINEER

City of Roanoke
Planning, Building, & Development
COMPREHENSIVE DEVELOPMENT PLAN
APPROVED
by Ken Richardson 06/07/2021

Drawn By	MCP
Checked By	RCW
Project Date	08/17/20
Drawing	4343
Commission No.	4343

C-8

Sheet 11 of 27