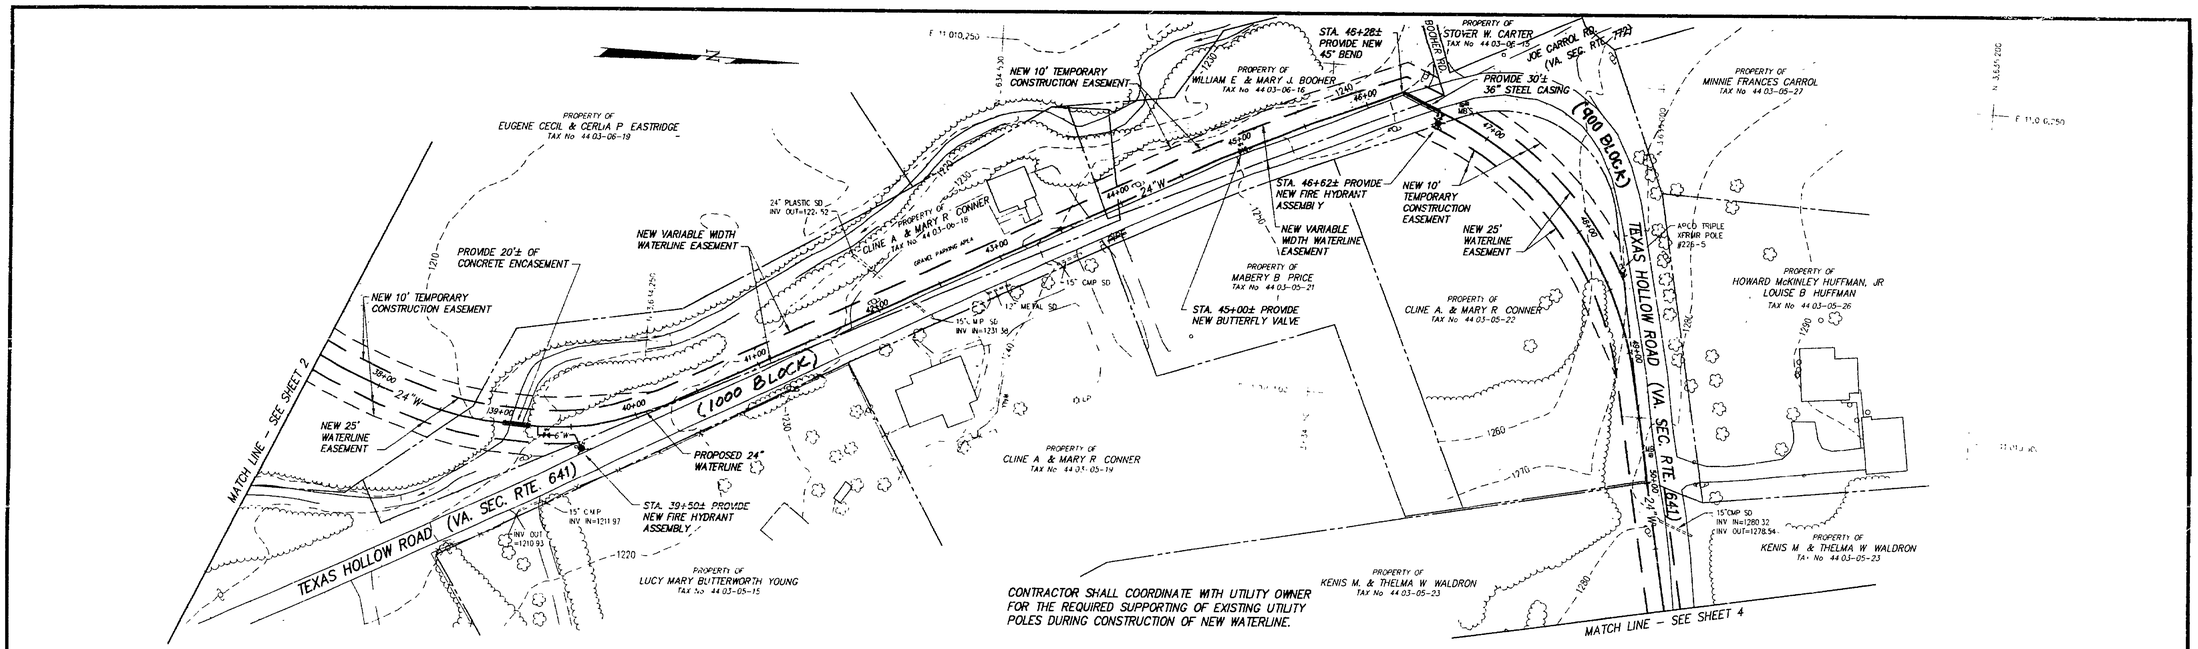

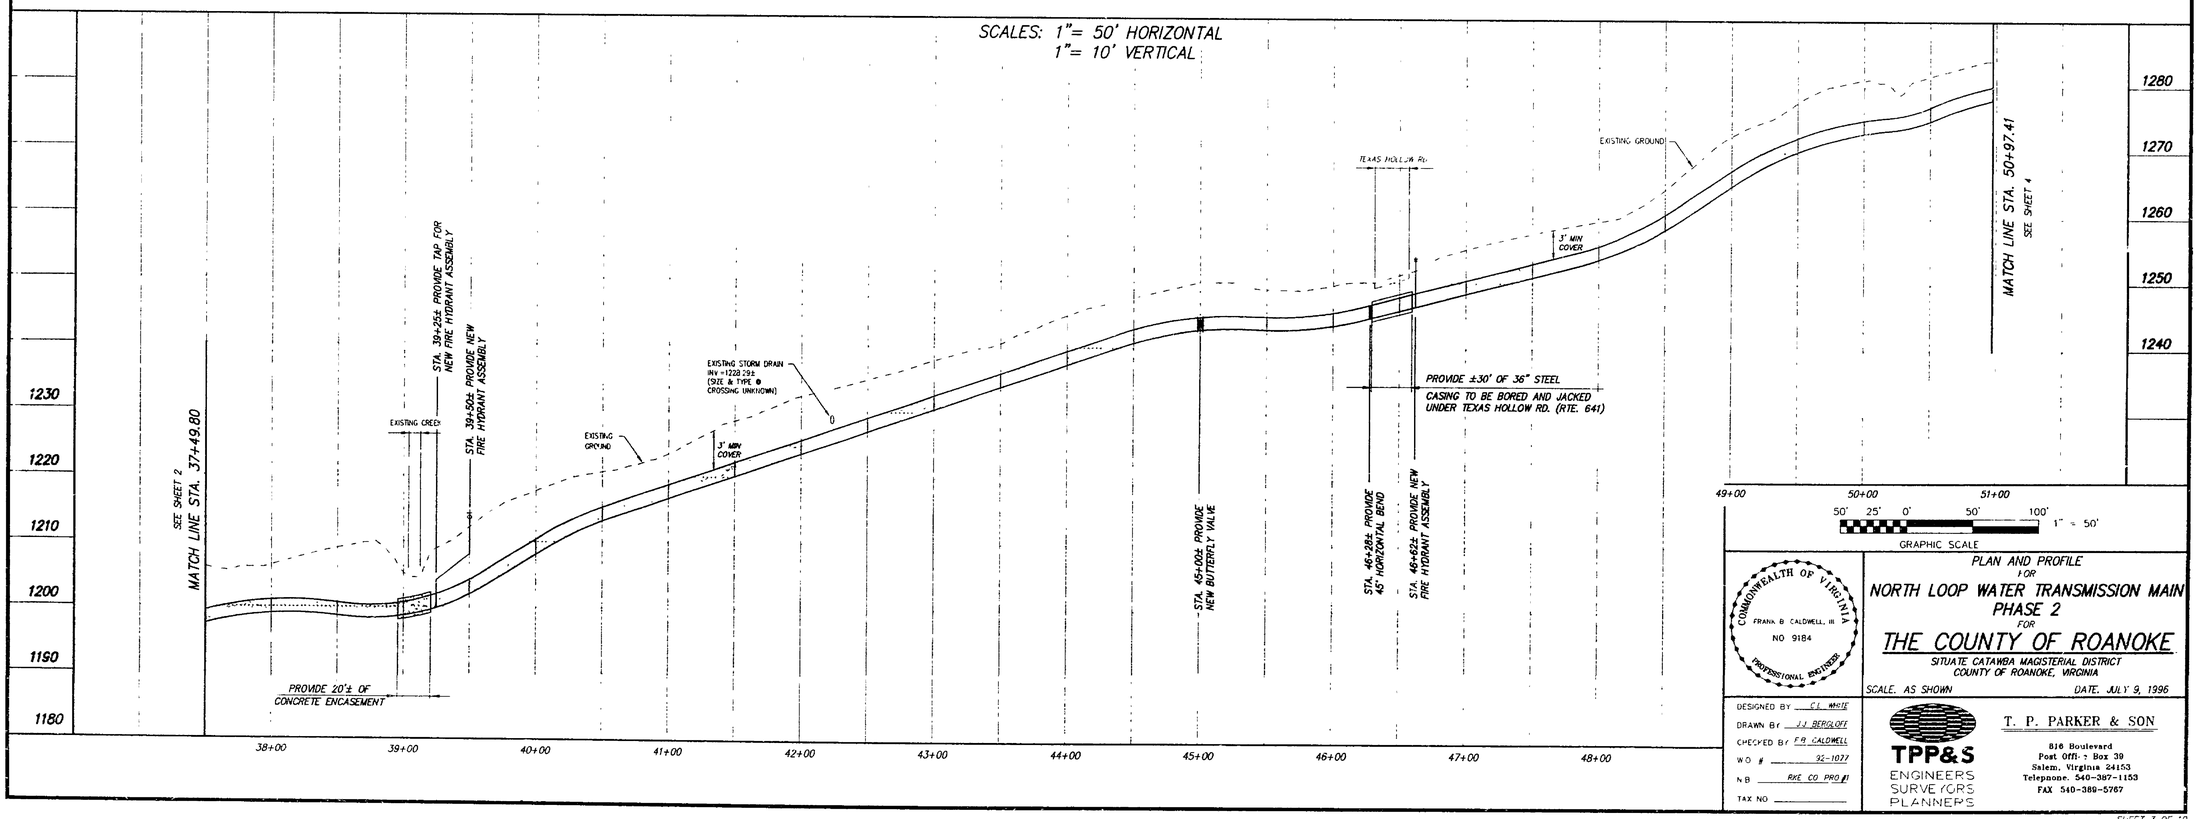

COMMONWEALTH OF VIRGINIA
FRANK B CALDWELL, III
NO 9184
PROFESSIONAL ENGINEER

PLAN AND PROFILE
FOR
NORTH LOOP WATER TRANSMISSION MAIN
PHASE 2
FOR
THE COUNTY OF ROANOKE
SITUATE CATAWBA MAGISTERIAL DISTRICT
COUNTY OF ROANOKE, VIRGINIA

SCALE: AS SHOWN DATE: JULY 9, 1996

DESIGNED BY C.L. WHITE
DRAWN BY J.J. BERGLOFF
CHECKED BY F.B. CALDWELL
W.O. # 92-1077
N.B. RKE CO PROJ #1
TAX NO.

TPP&S
ENGINEERS
SURVEYORS
PLANNERS

T. P. PARKER & SON
816 Boulevard
Post Offi-e Box 39
Salem, Virginia 24153
Telephone. 540-387-1153
FAX 540-389-5767

SHEET 3 OF 10

WT-0450