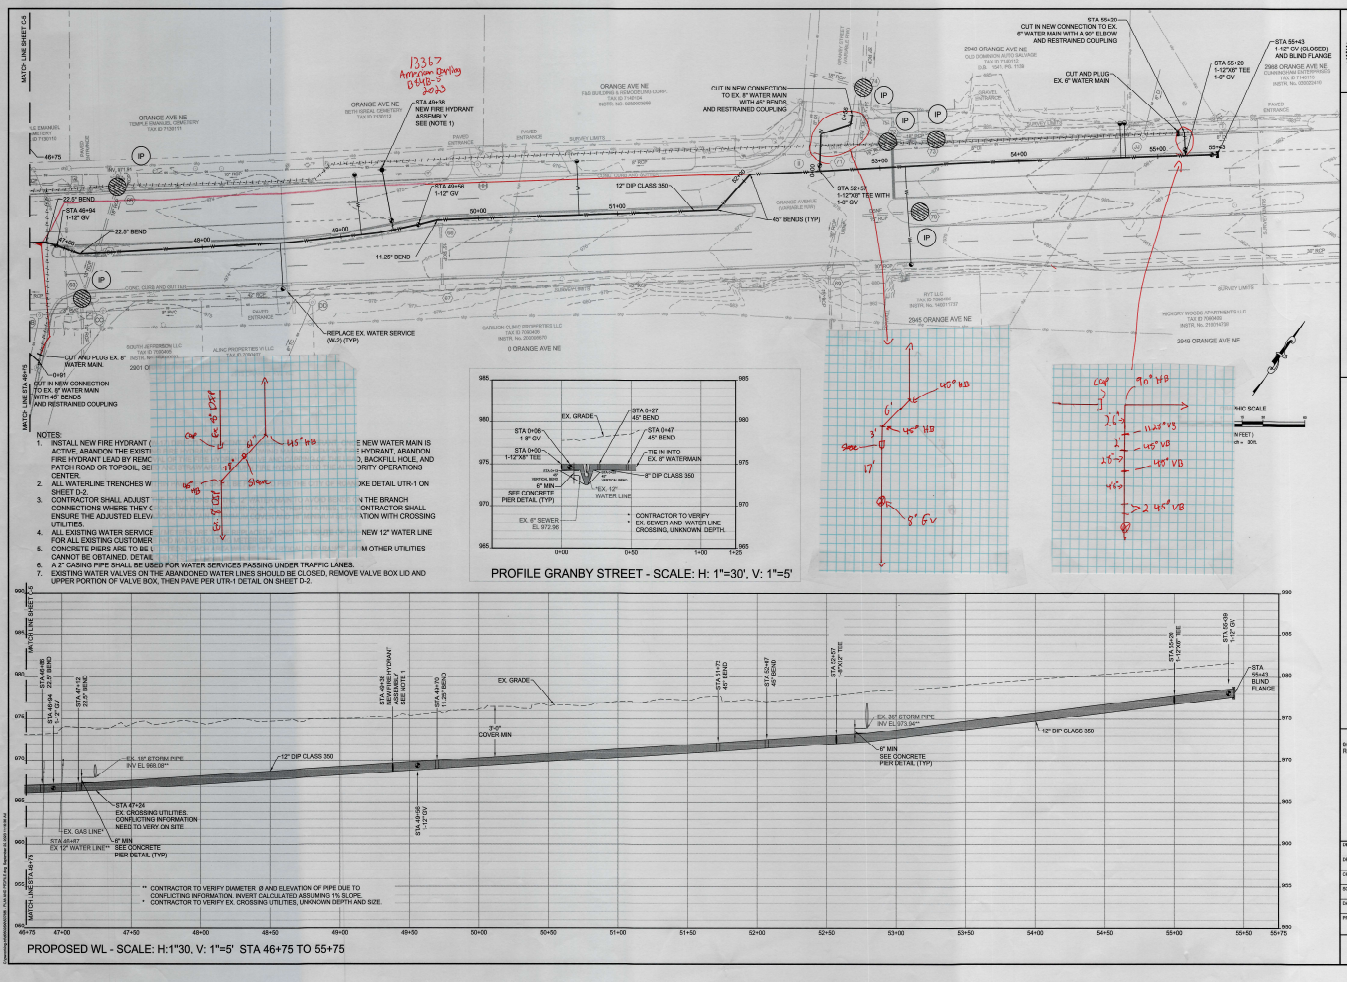

NOTES:
1. INSTALL NEW FIRE HYDRANT (E NEW WATER MAIN IS ACTIVE, ABANDON THE EXISTI HYDRANT, ABANDON FIRE HYDRANT LEAD BY REMC), BACKFILL HOLE, AND PATCH ROAD OR TOPSOIL, SE ORITY OPERATIONS CENTER.
2. ALL WATERLINE TRENCHES W KE DETAIL UTR-1 ON SHEET D-2.
3. CONTRACTOR SHALL ADJUST N THE BRANCH CONNECTIONS WHERE THEY C CONTRACTOR SHALL ENSURE THE ADJUSTED ELEV ATION WITH CROSSING UTILITIES.
4. ALL EXISTING WATER SERVICE NEW 12" WATER LINE FOR ALL EXISTING CUSTOMER
5. CONCRETE PIERS ARE TO BE I M OTHER UTILITIES CANNOT BE OBTAINED. DETAIL
6. A 2" CASING PIPE SHALL BE USED FOR WATER SERVICES PASSING UNDER TRAFFIC LANES.
7. EXISTING WATER VALVES ON THE ABANDONED WATER LINES SHOULD BE CLOSED, REMOVE VALVE BOX LID AND UPPER PORTION OF VALVE BOX, THEN PAVE PER UTR-1 DETAIL ON SHEET D-2.

PROFILE GRANBY STREET - SCALE: H: 1"=30', V: 1"=5'

PROPOSED WL - SCALE: H:1"30, V: 1"=5' STA 46+75 TO 55+75

Draper Aden Associates
Engineering • Surveying • Environmental Services
2206 South Main Street, Suite A
Blacksburg, VA 24060
540-953-0444 Fx: 540-552-2291
www.dadx.com
• Raleigh, NC
• Richmond, VA
• Charlottesville, VA
• Northern Virginia
• Virginia Beach, VA

LICENSED PROFESSIONAL ENGINEER
KELSEA OTIS MARSHALL
Lic. No. 34454
9/22/23
COMMONWEALTH OF VIRGINIA

WATERLINE PLAN AND PROFILE (5 OF 6)
ORANGE AVE & GUS NICKS
WATER MAIN REPLACEMENT
ROANOKE, VIRGINIA

REVISIONS
9/22/23 RFI 1 Realignment

DESIGNED BY: WCR
DRAWN BY: YCA / YM / ASZ
CHECKED BY: SRG
SCALE: 1"=30'
DATE: 6/20/2023
PROJECT NUMBER: 507666

C-6
11 OF 20