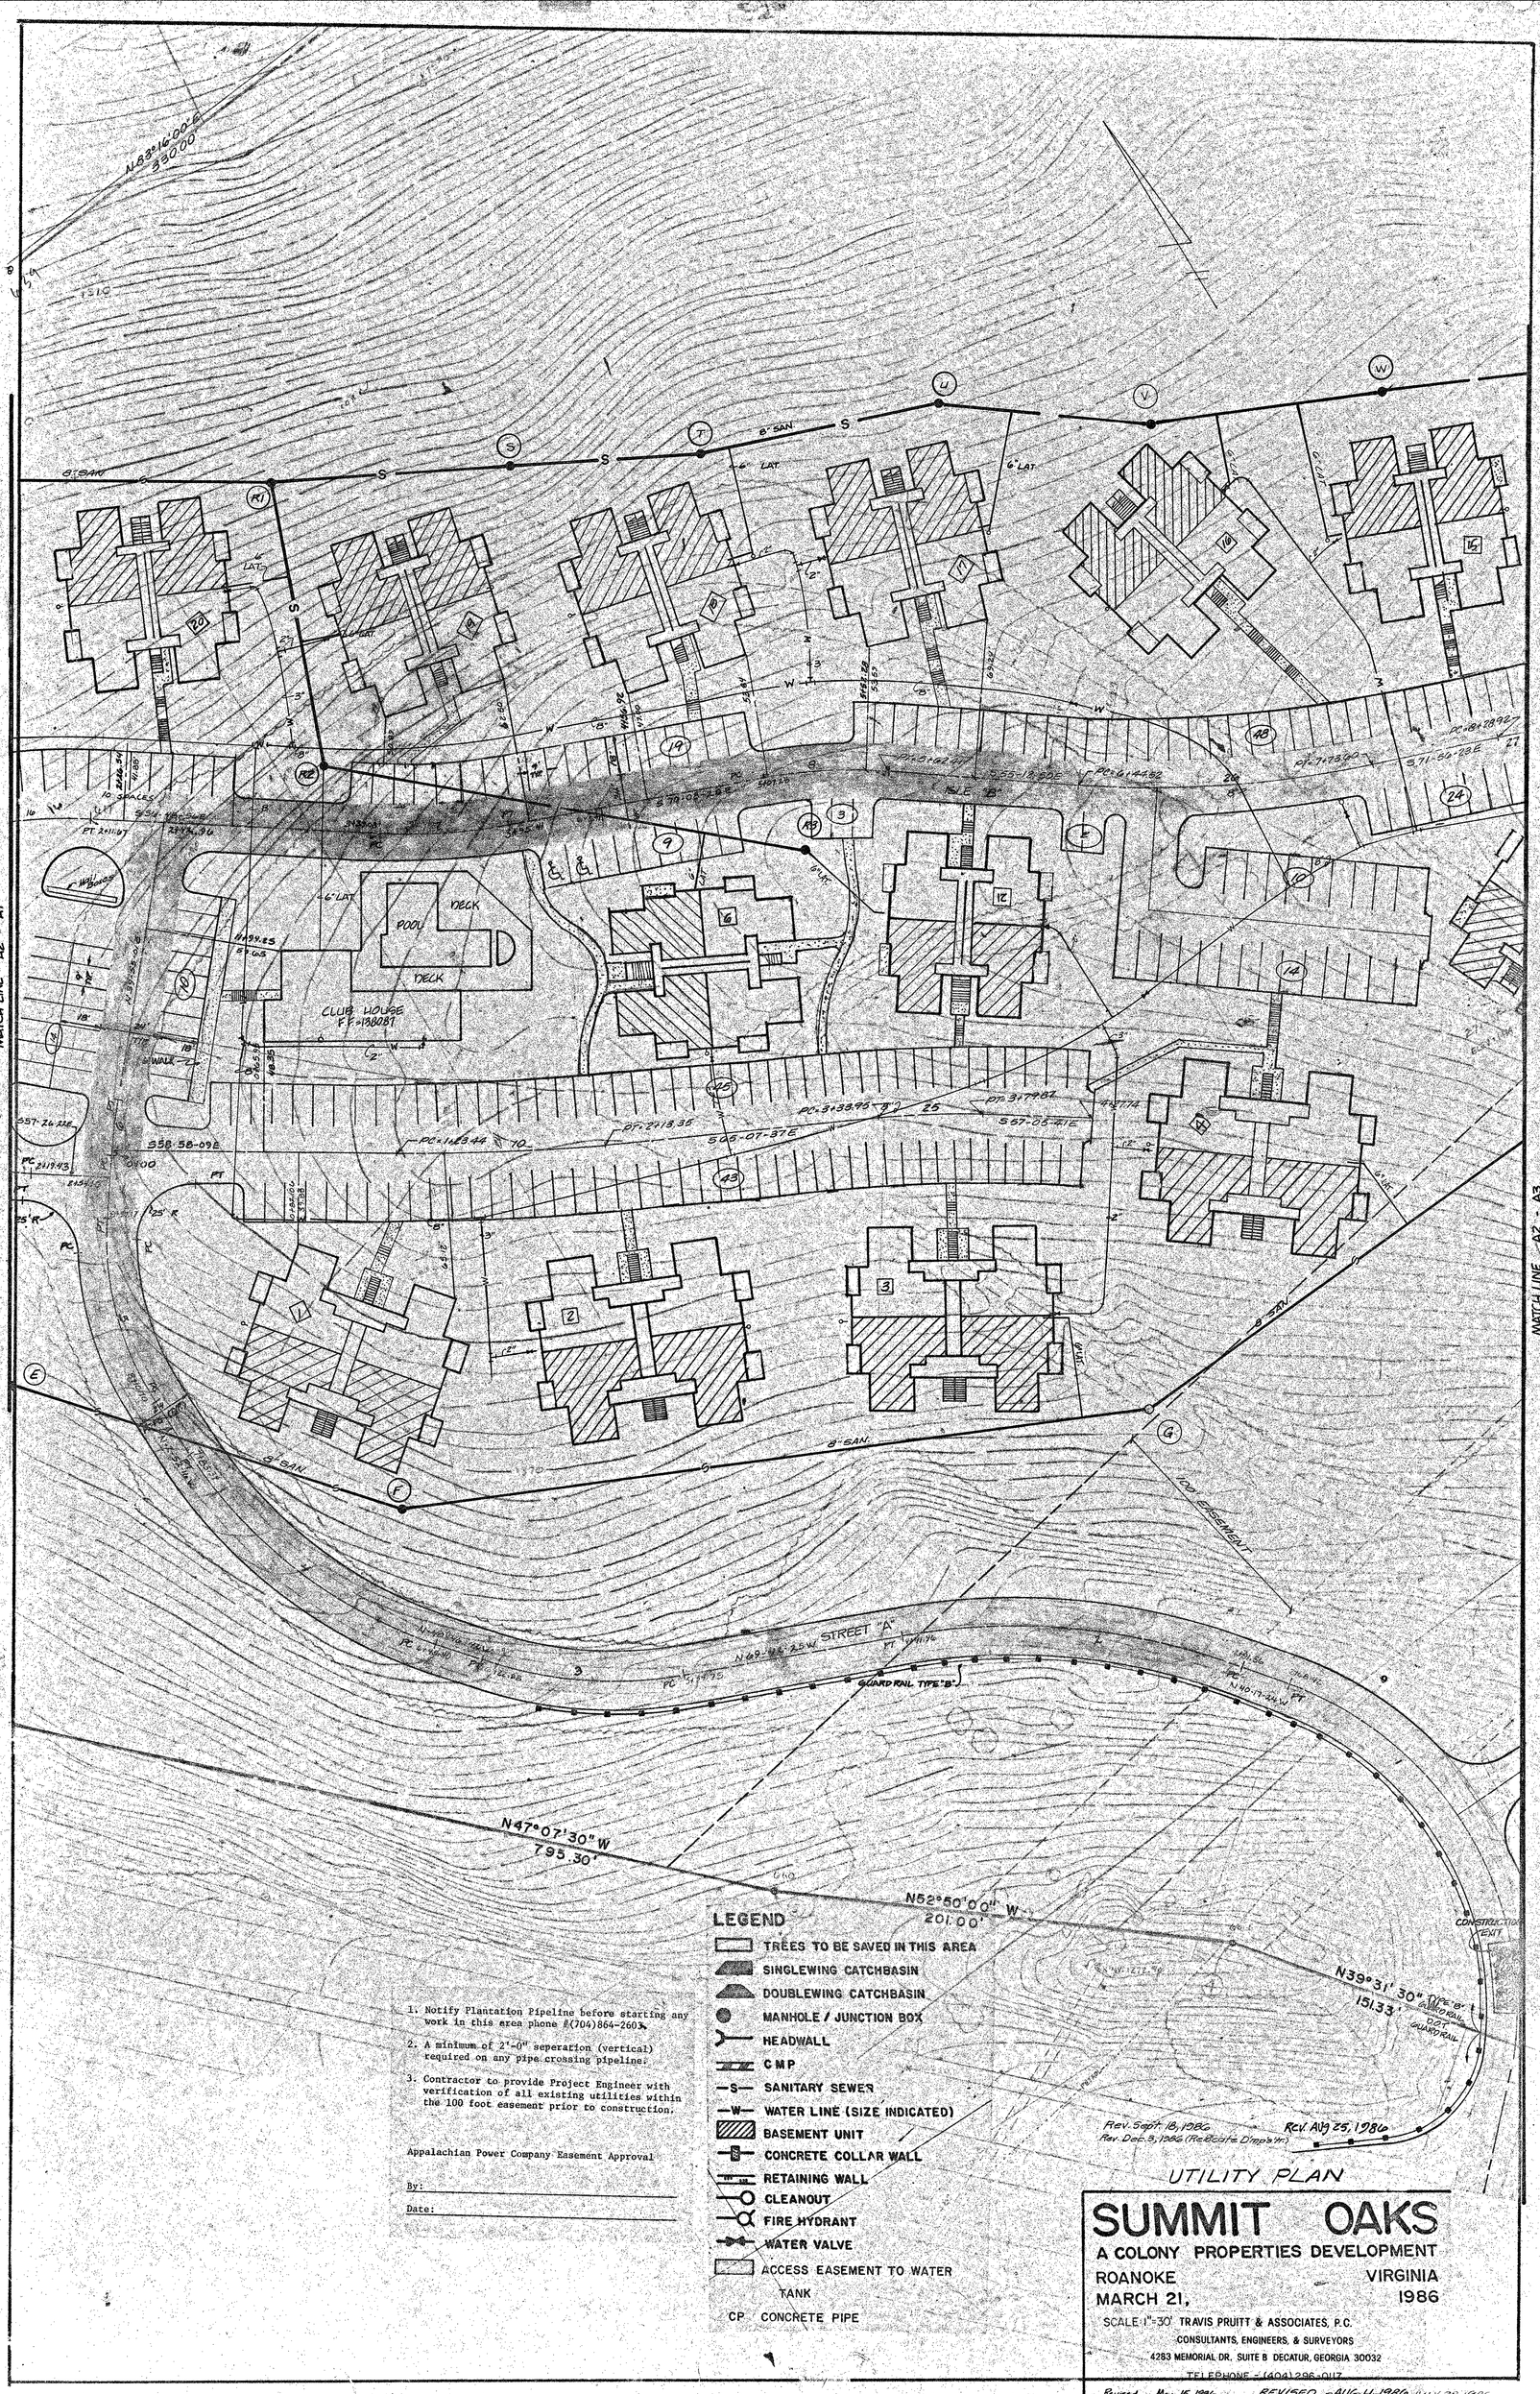

LEGEND

- TREES TO BE SAVED IN THIS AREA
- SINGLEWING CATCHBASIN
- DOUBLEWING CATCHBASIN
- MANHOLE / JUNCTION BOX
- HEADWALL
- CMP
- -S- SANITARY SEWER
- -W- WATER LINE (SIZE INDICATED)
- BASEMENT UNIT
- CONCRETE COLLAR WALL
- RETAINING WALL
- CLEANOUT
- FIRE HYDRANT
- WATER VALVE
- ACCESS EASEMENT TO WATER TANK
- CP CONCRETE PIPE

1. Notify Plantation Pipeline before starting any work in this area phone #(704)864-2603.
2. A minimum of 2'-0" seperation (vertical) required on any pipe crossing pipeline.
3. Contractor to provide Project Engineer with verification of all existing utilities within the 100 foot easement prior to construction.

Appalachian Power Company Easement Approval

By: _____

Date: _____

Rev. Sept. 15, 1986
Rev. Dec. 5, 1986 (Relocate Dumpster)

Rev. Aug 25, 1986

UTILITY PLAN

SUMMIT OAKS

A COLONY PROPERTIES DEVELOPMENT

ROANOKE VIRGINIA

MARCH 21, 1986

SCALE 1"=30' TRAVIS PRUITT & ASSOCIATES, P.C.

CONSULTANTS, ENGINEERS, & SURVEYORS

4283 MEMORIAL DR. SUITE B DECATUR, GEORGIA 30032

TELEPHONE - (404) 296-0112

Revised May 15, 1986 REVISED - AUGUST 1986 JULY 28, 1986

SHEET A-2