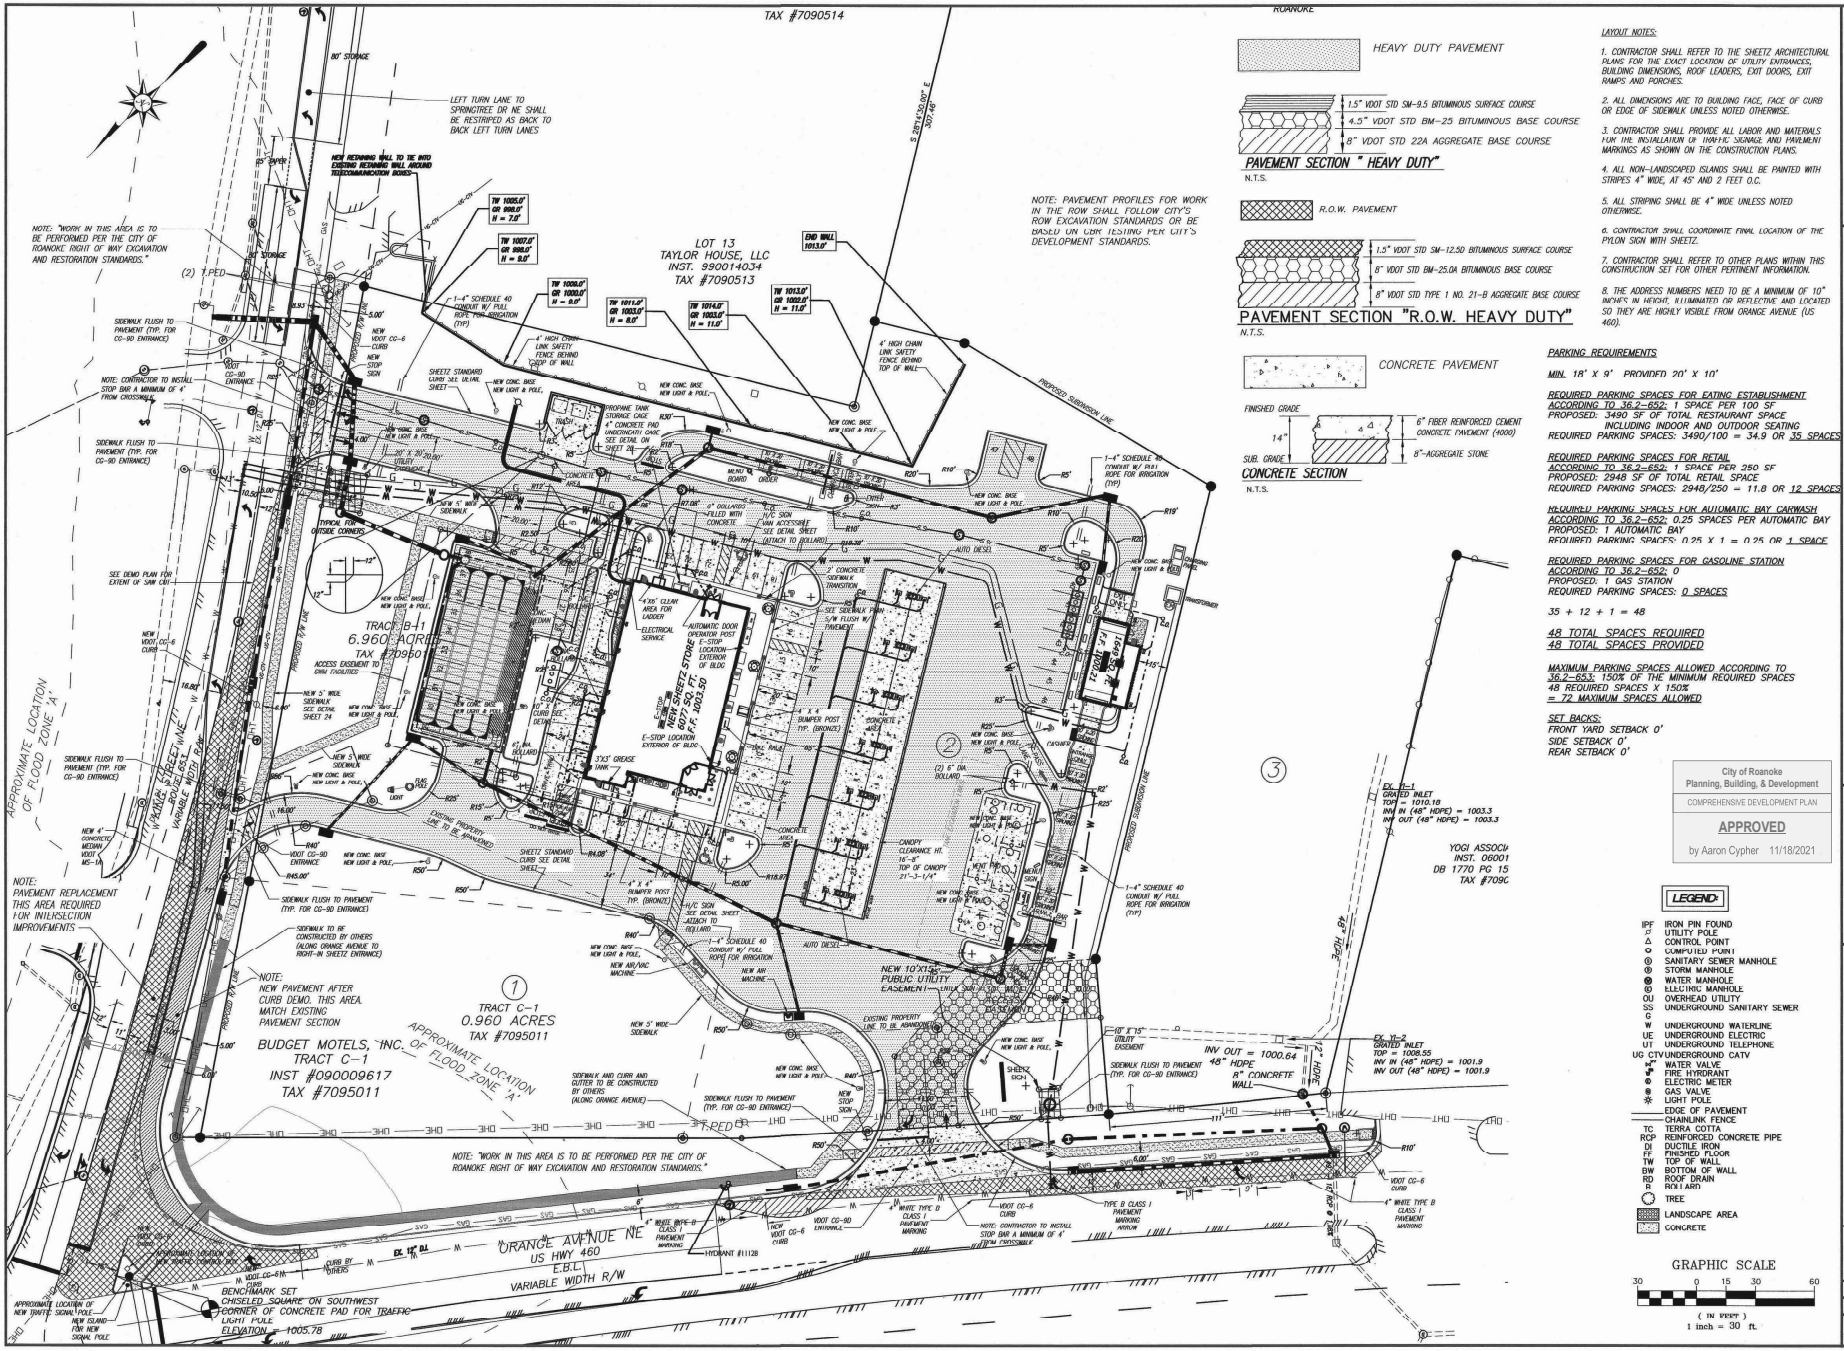

LE&D PROFESSIONALS, P.C.
RIVER RUN EXECUTIVE OFFICES
SUITE B
110 EXCHANGE STREET
DANVILLE, VA. 24541

N.C. LICENSE: # C-2577
V.A. LICENSE: # 0404-001401

PHONE NO. (434) 792-3680
FAX NO. (434) 792-3685

www.landeng.com

PROPOSED SHEETZ STORE
SHEETZ INC.
ORANGE AVENUE, ROANOKE VIRGINIA
SITE PLAN

COMMONWEALTH OF VIRGINIA
RYAN WILLIAM GATEWOOD
Lic. No. 055108
11/11/21
PROFESSIONAL ENGINEER

NO.	DATE	DESCRIPTION	BY
1	4-9-21	ROANOKE CITY COMMENTS	W.K.W.
2	5-5-21	ROANOKE CITY COMMENTS	W.K.W.
3	6-8-21	ROANOKE CITY COMMENTS	W.K.W.
4	10-29-21	ROANOKE CITY COMMENTS	W.K.W.
5	11-11-21	ROANOKE CITY COMMENTS	W.K.W.

REVISIONS

Sheet No. 4 of 32
Date: FEBRUARY 19, 2021
Scale: 1" = 30'
Project No.
VA\SZ-ROA20\eng\dwg\F-ROA20-PLAN-1-REV-5