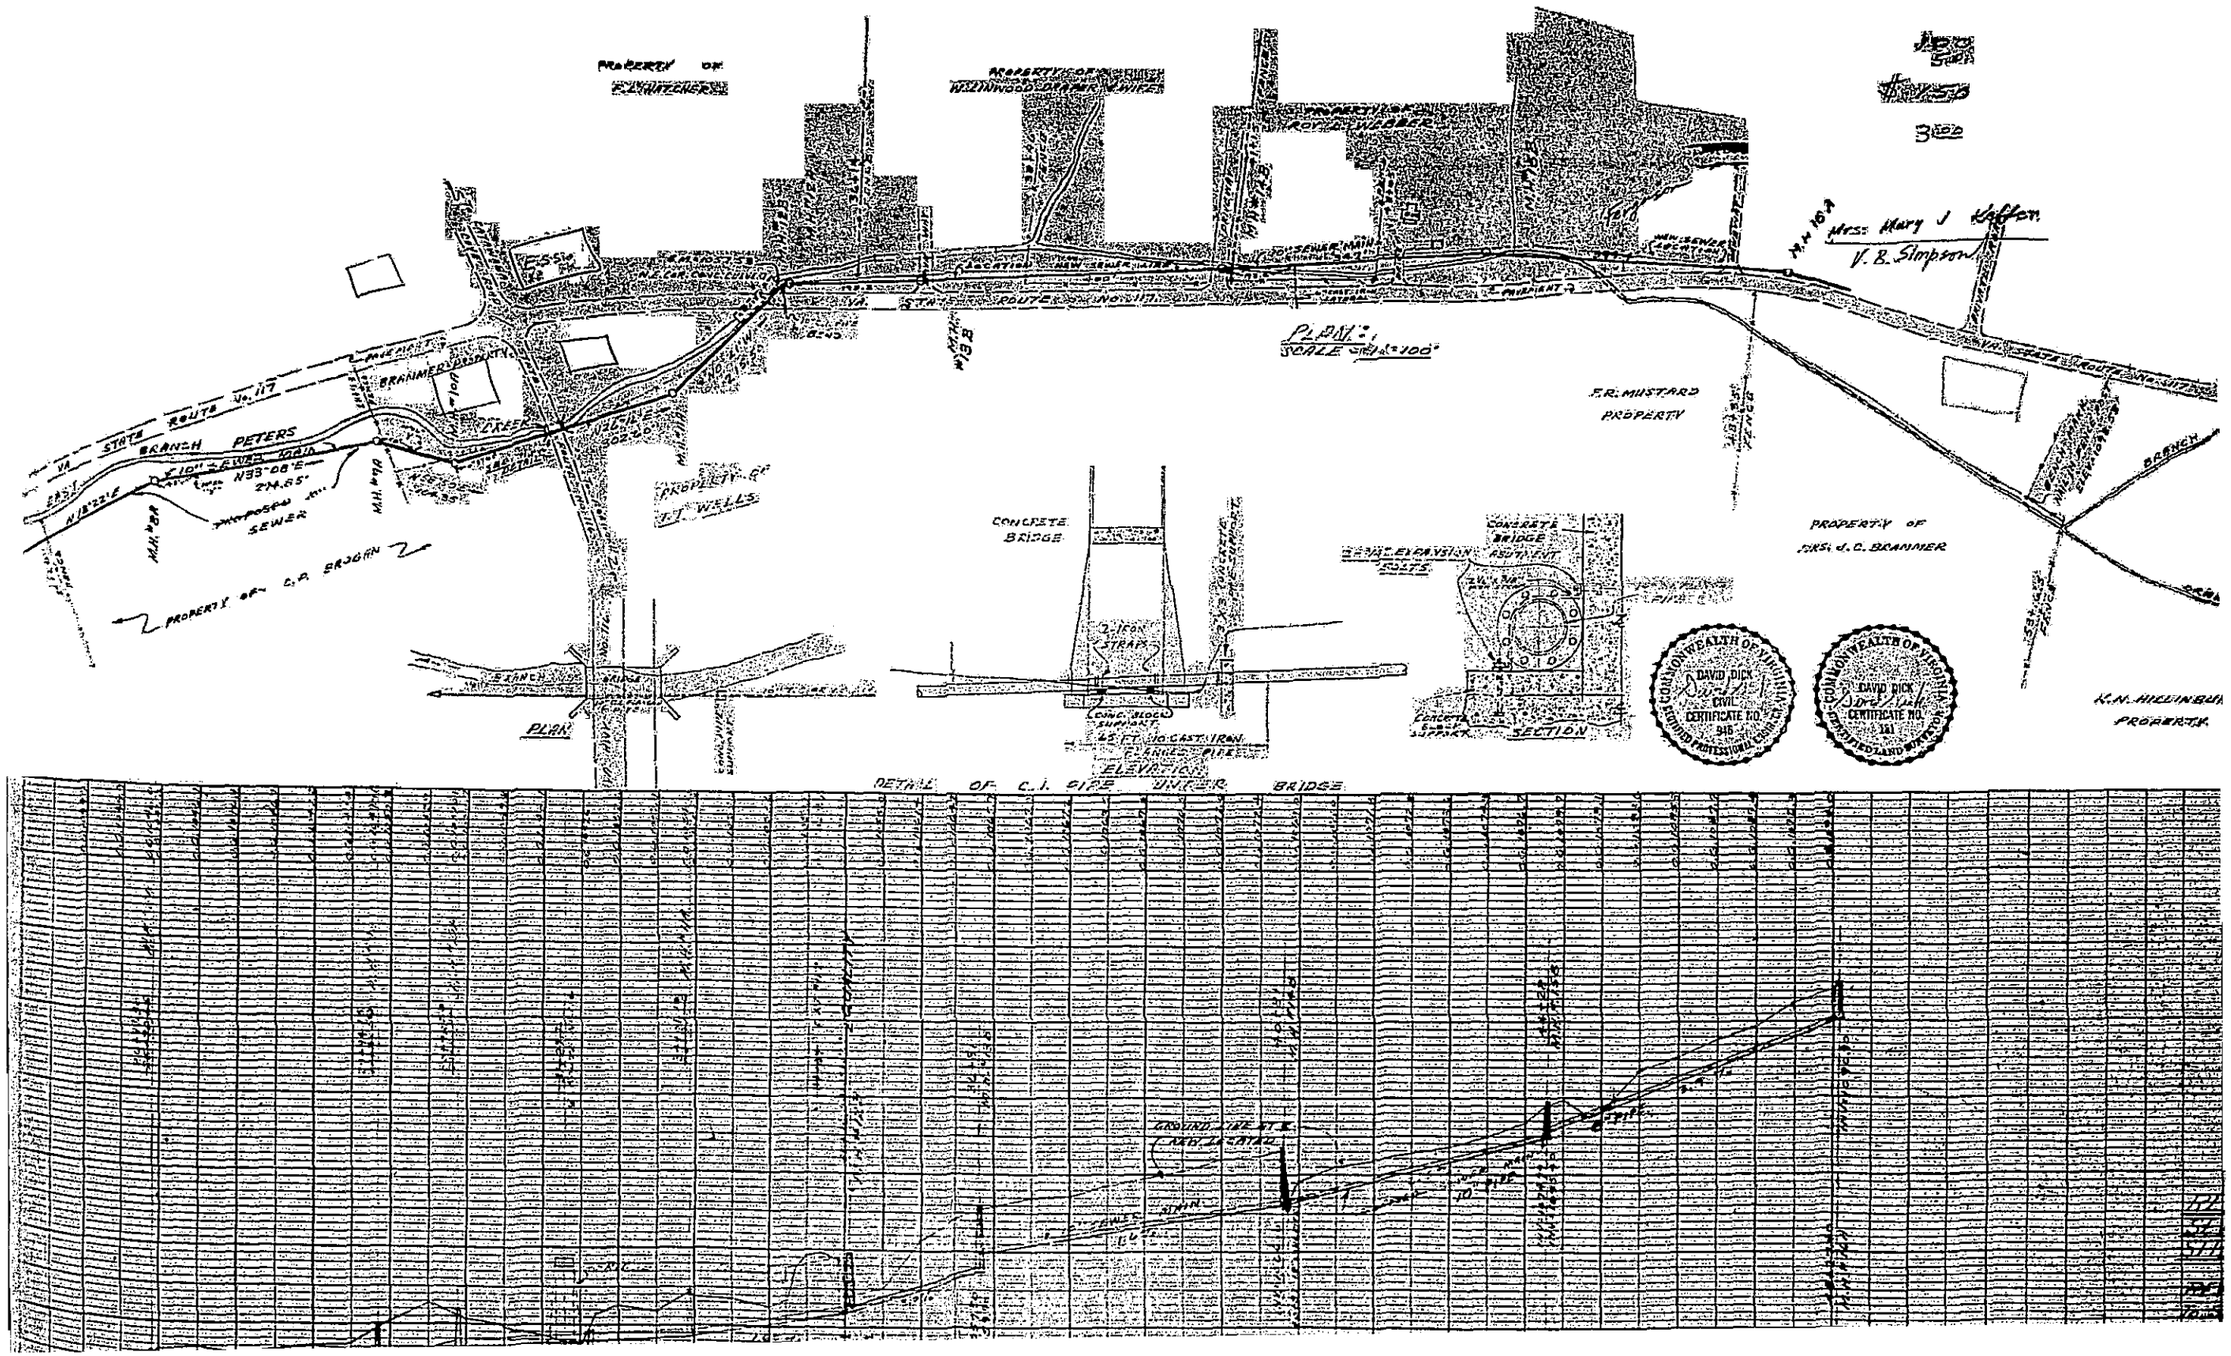

Plan & Profile

Proposed Sewer

Narn

6/30/1958