SSB PROFILE

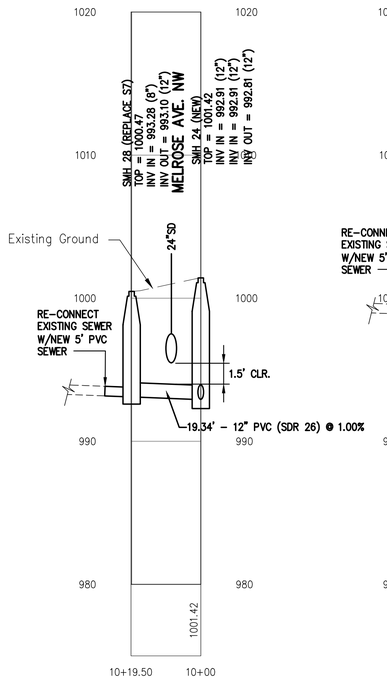

SSA PROFILE

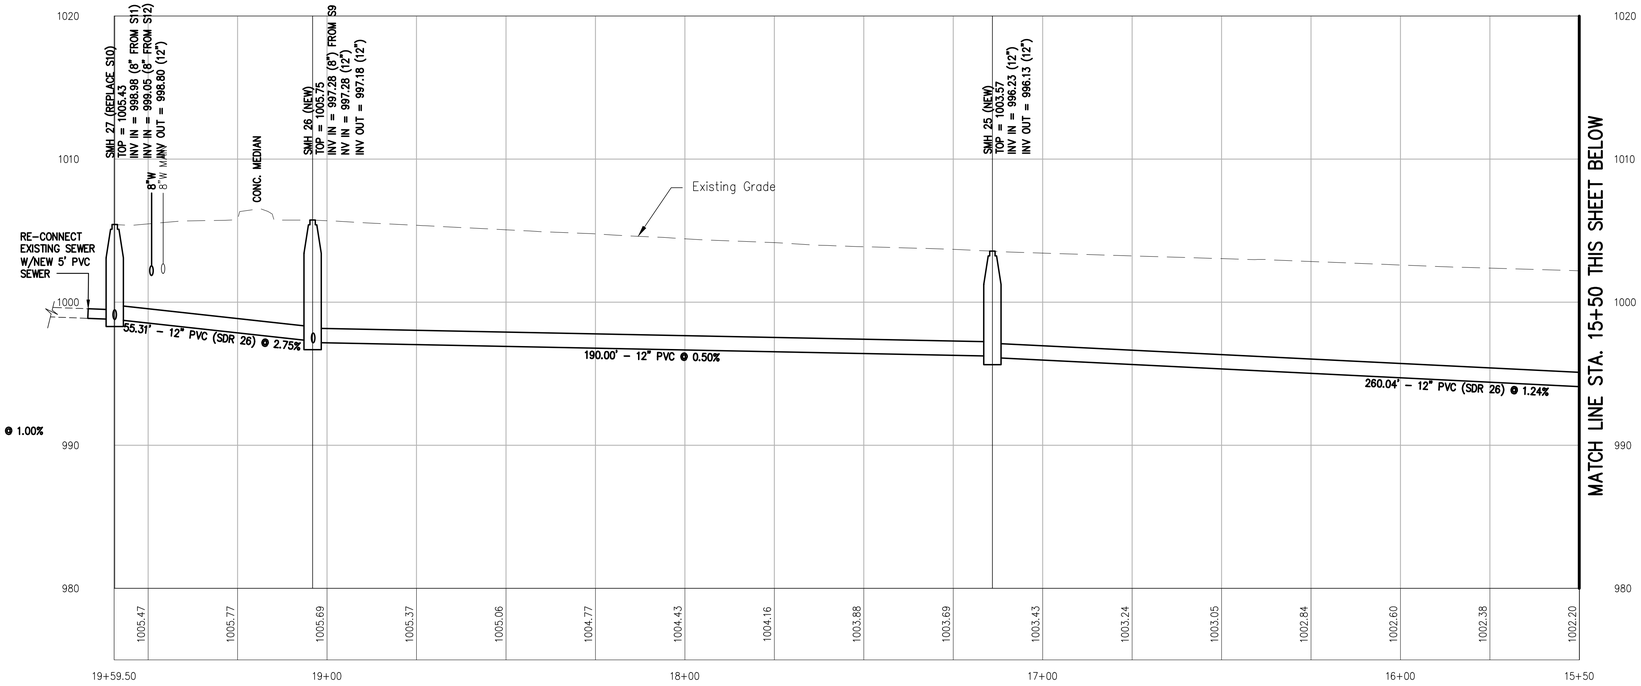

SSA PROFILE

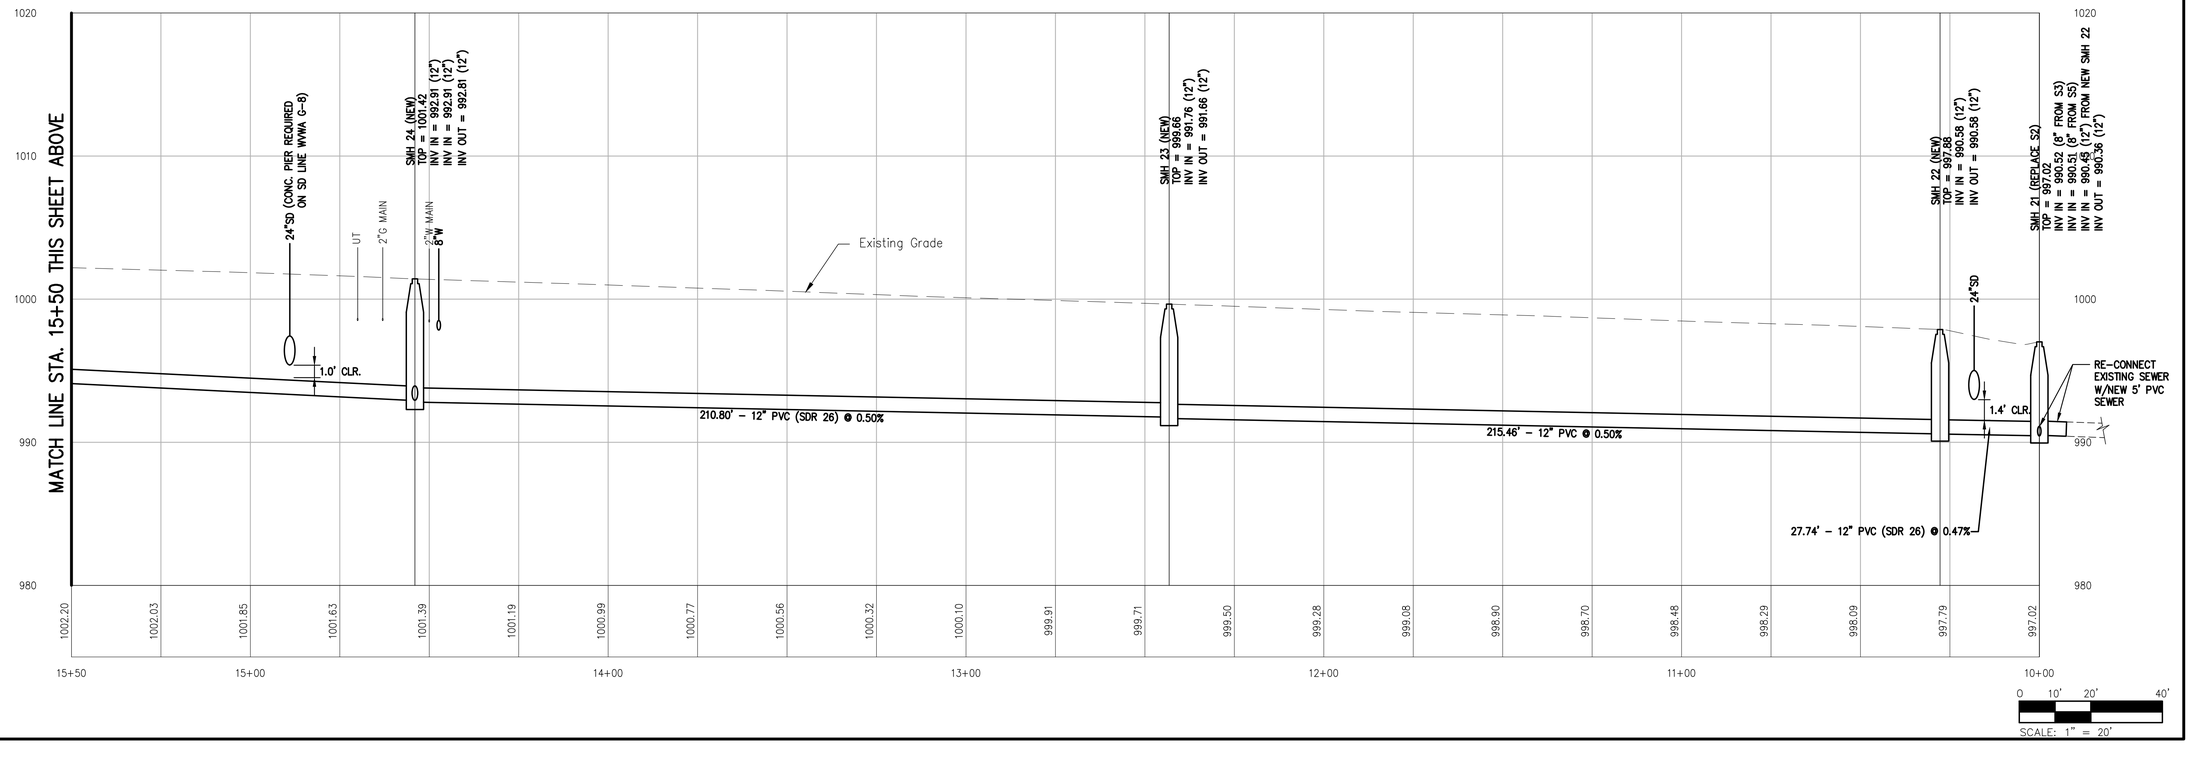

I:\4049 - Roanoke - Melrose Streetscape\Dwg\4049_UTILITIES.dwg, 3/16/2021 4:56:57 PM, orb

COMMONWEALTH OF VIRGINIA
WM. THOMAS AUSTIN
Lic. No. 039097
3/2/21
REGISTERED PROFESSIONAL ENGINEER

Revisions	Date

Issue Date: MARCH 2, 2021

Drawn By: ARB

Designed By: ARB

Checked By: WTA

Date: 3/2/21

Mattern & Craig
ENGINEERS SURVEYORS
701 FIRST STREET, S.W.
ROANOKE, VIRGINIA 24016
(540) 345-9342
FAX (540) 345-7691

MELROSE AVE. STREETSCAPE IMPROVEMENTS – 22ND TO 24TH ST.

12" SANITARY SEWER PROFILES

ROANOKE, VIRGINIA

Vertical Scale: 1"= 5'

Horizontal Scale: 1"= 20'

Commission Number: 4049

Sheet No.: C4.6