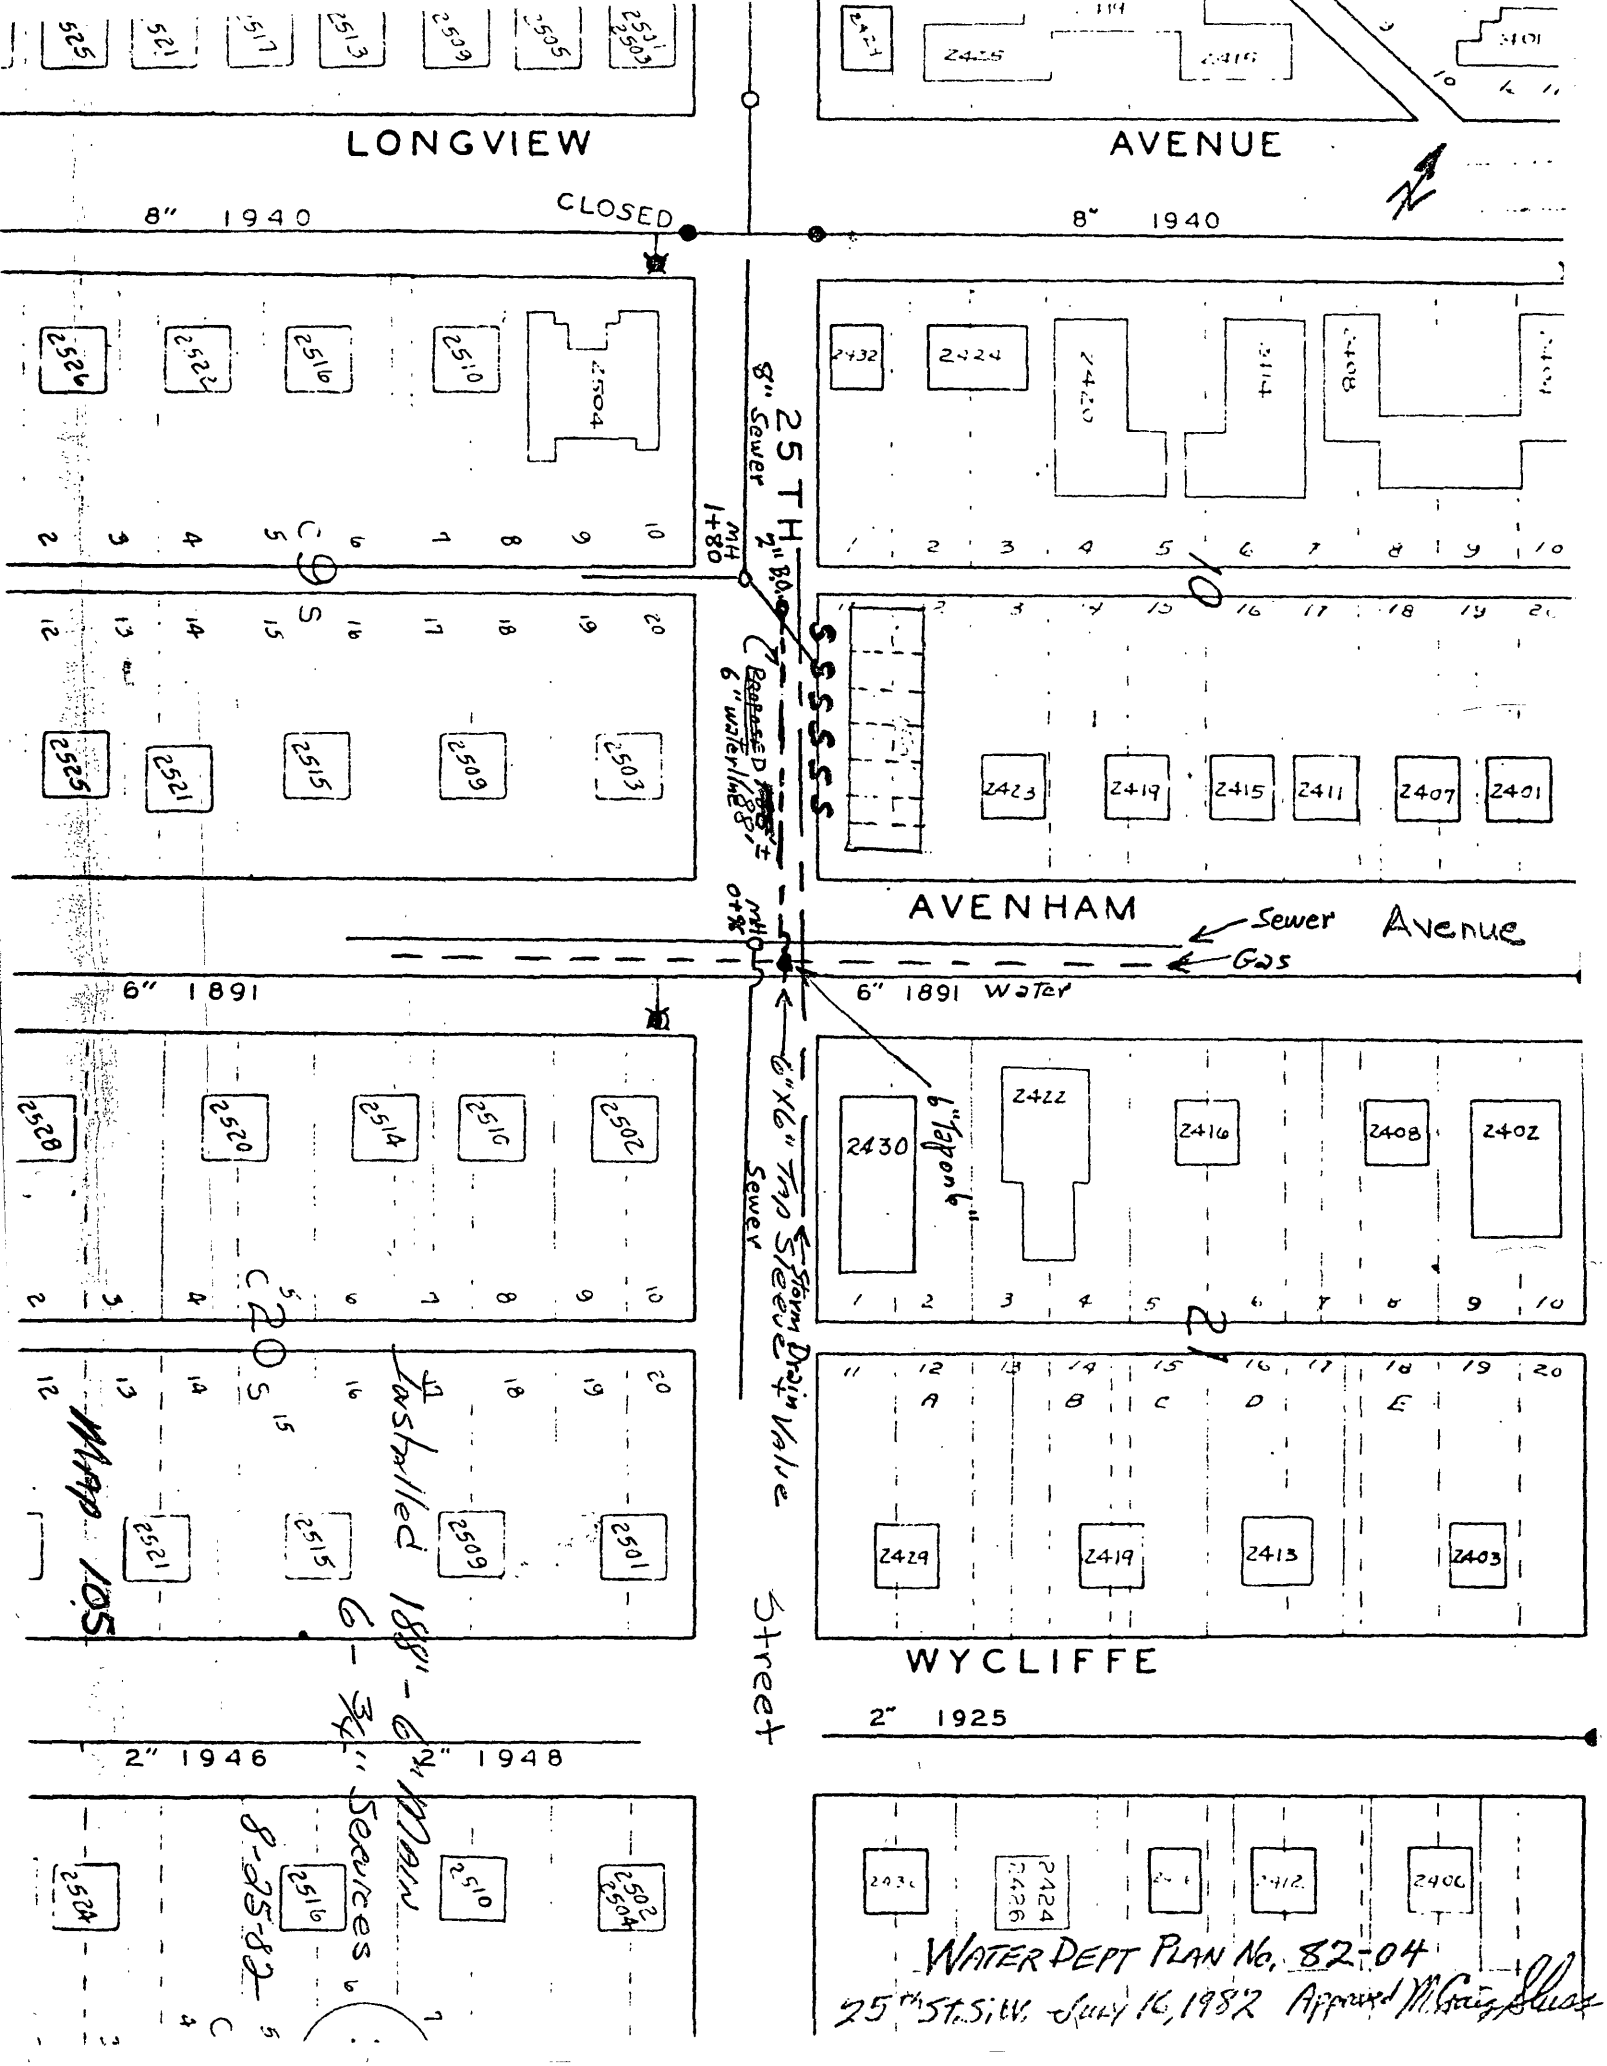
LONGVIEW
AVENUE
CLOSED
8" 1940
8" 1940
25 TH
8" Sewer
MH
1+80
AVENHAM
Avenue
Sewer
Gas
6" 1891
6" 1891 Water
6" x 6" Tee
Storm Drain Valve
Sewer
Street
WYCLIFFE
2" 1925
2" 1946
2" 1948
Asphalted 1988
Map 105
WATER DEPT PLAN No. 82-04
25th St. S.W. July 16, 1982 Approved