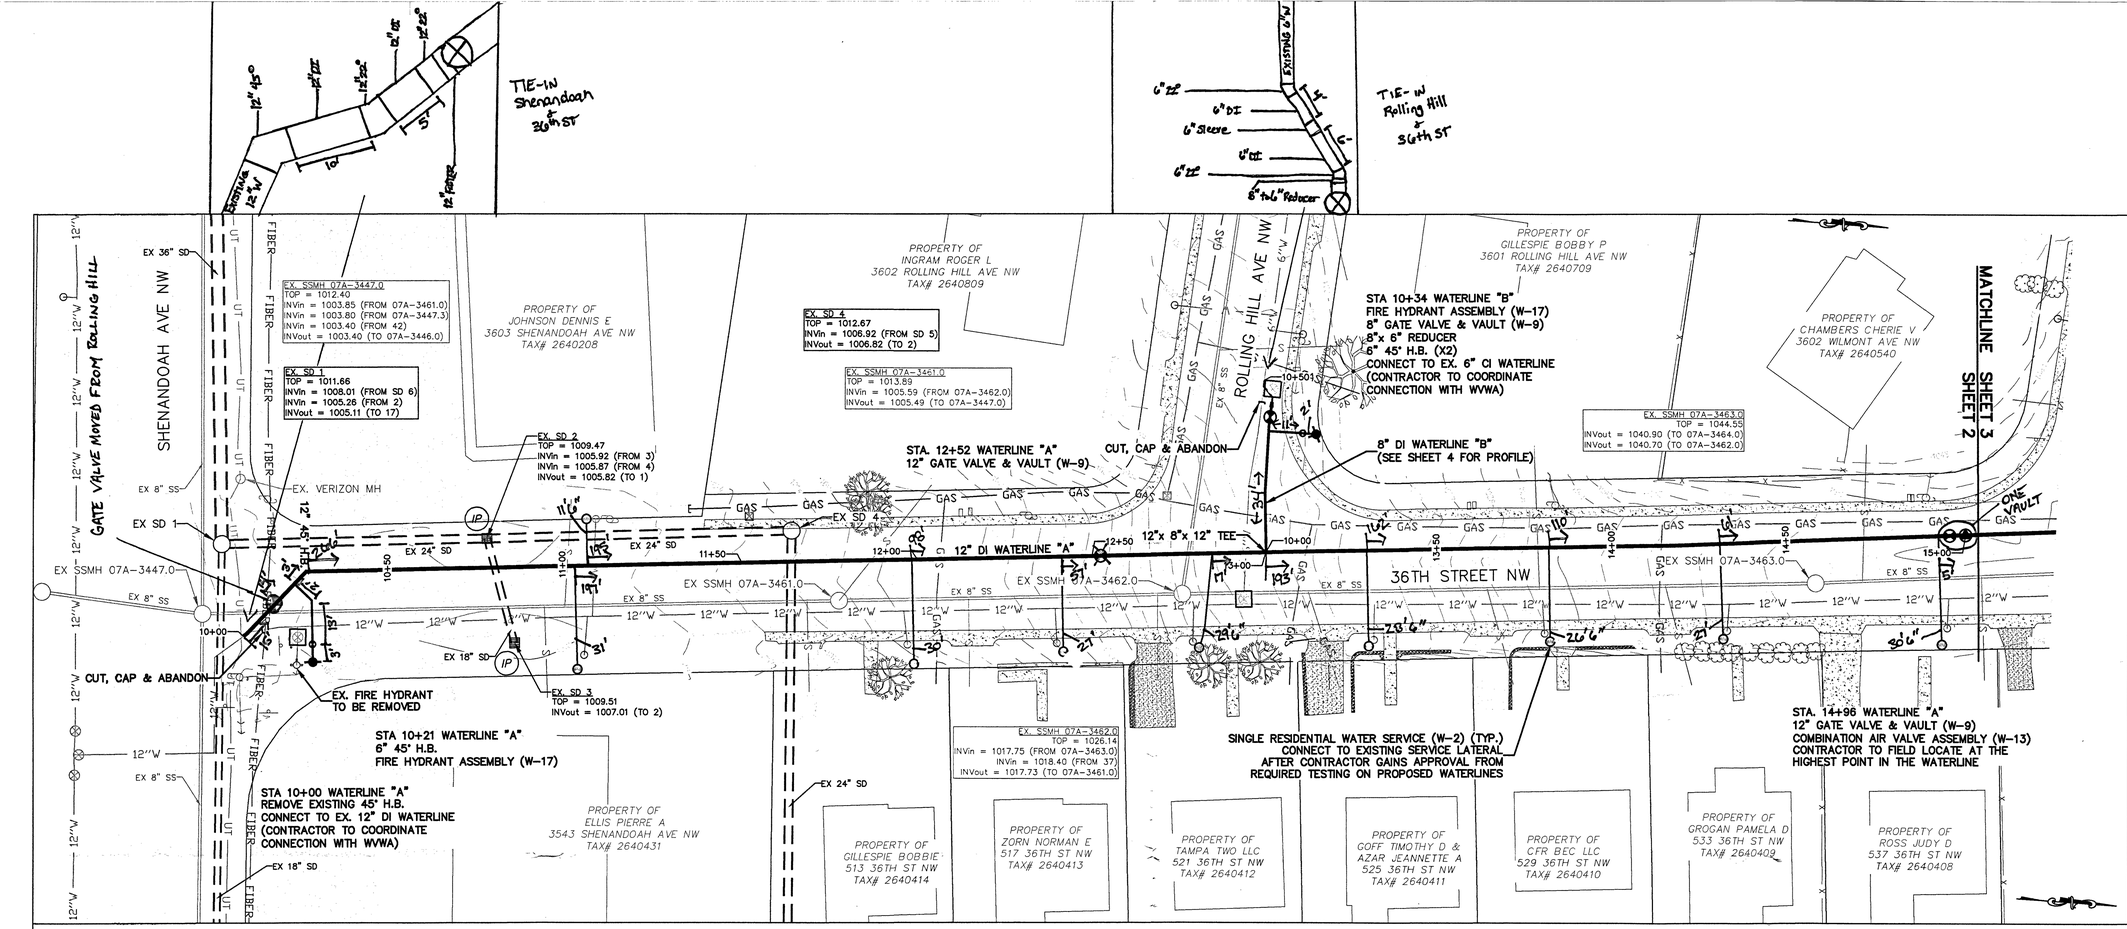

GENERAL NOTES:
1. SEWER LATERALS SHOWN ARE BASED ON CCTV FOOTAGE. ADDITIONAL LATERALS & CONFLICTS SHALL BE INVESTIGATED BY CONTRACTOR PRIOR TO EXCAVATION.
2. PROPERTY LINES SHOWN ON THIS PAGE ARE BASED ON GIS DATA AND HAVE NOT BEEN FIELD SURVEYED.
3. ANY FIELD CHANGES THAT AFFECT A DESIGN STANDARD SHALL BE APPROVED BY THIS PLAN SETS ENGINEER OF RECORD.

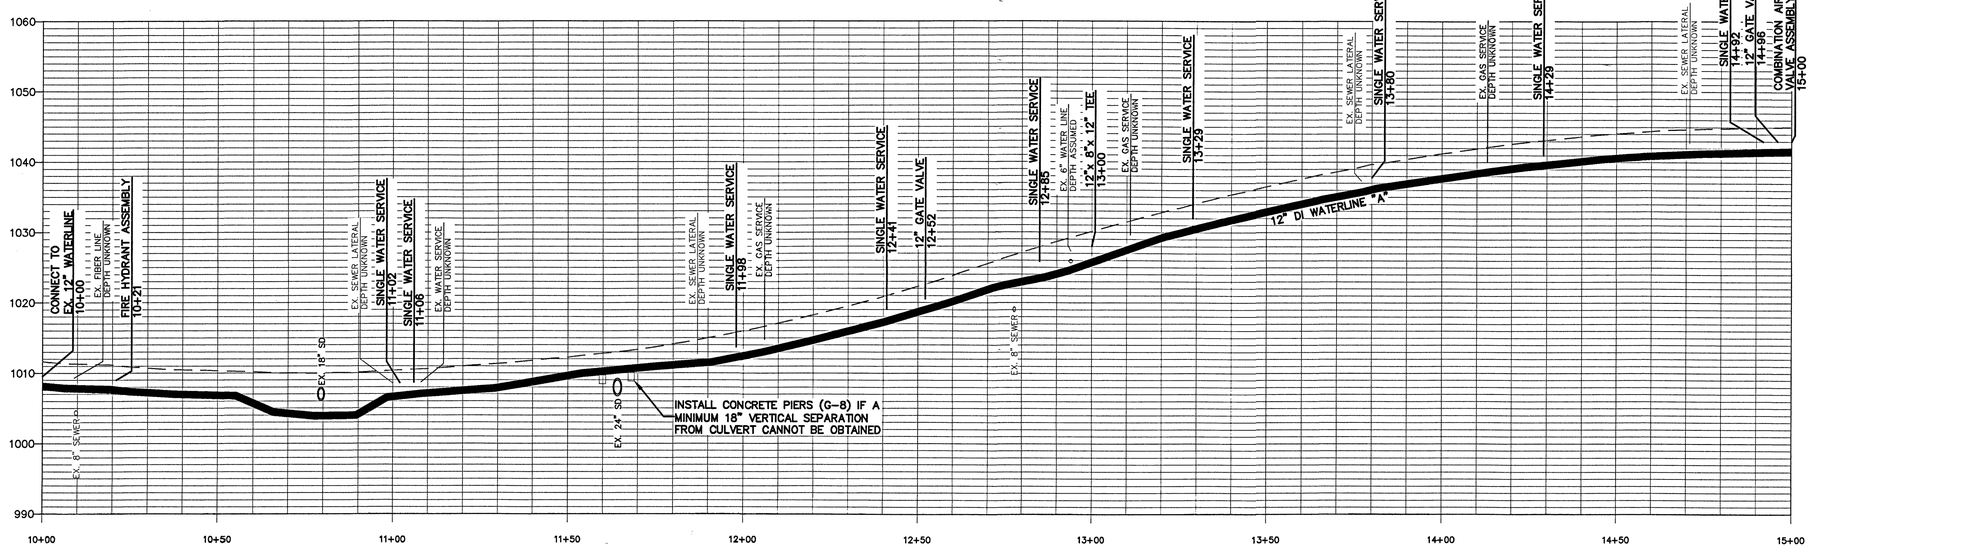

WATERLINE "A"

SCALE
VERTICAL: 1" = 10'
HORIZONTAL: 1" = 20'

WESTERN VIRGINIA WATER AUTHORITY
ENGINEERING SERVICES
601 S JEFFERSON ST, SUITE 300
ROANOKE, VA 24011
540-853-5700

COMMONWEALTH OF VIRGINIA
GREGORY S. TAYLOR
Lic. No. 038009
03/26/21
PROFESSIONAL ENGINEER

36TH STREET WATER LINE REPLACEMENT

PLAN & PROFILE

Rev	Description	Date	By

Designed: AJC, DRJ
Drawn: AJC
Checked: DRJ, GST
Approved: GST
Date: MAR 26, 2021
Project: WCIP-168

2
Sheet 2 of 8