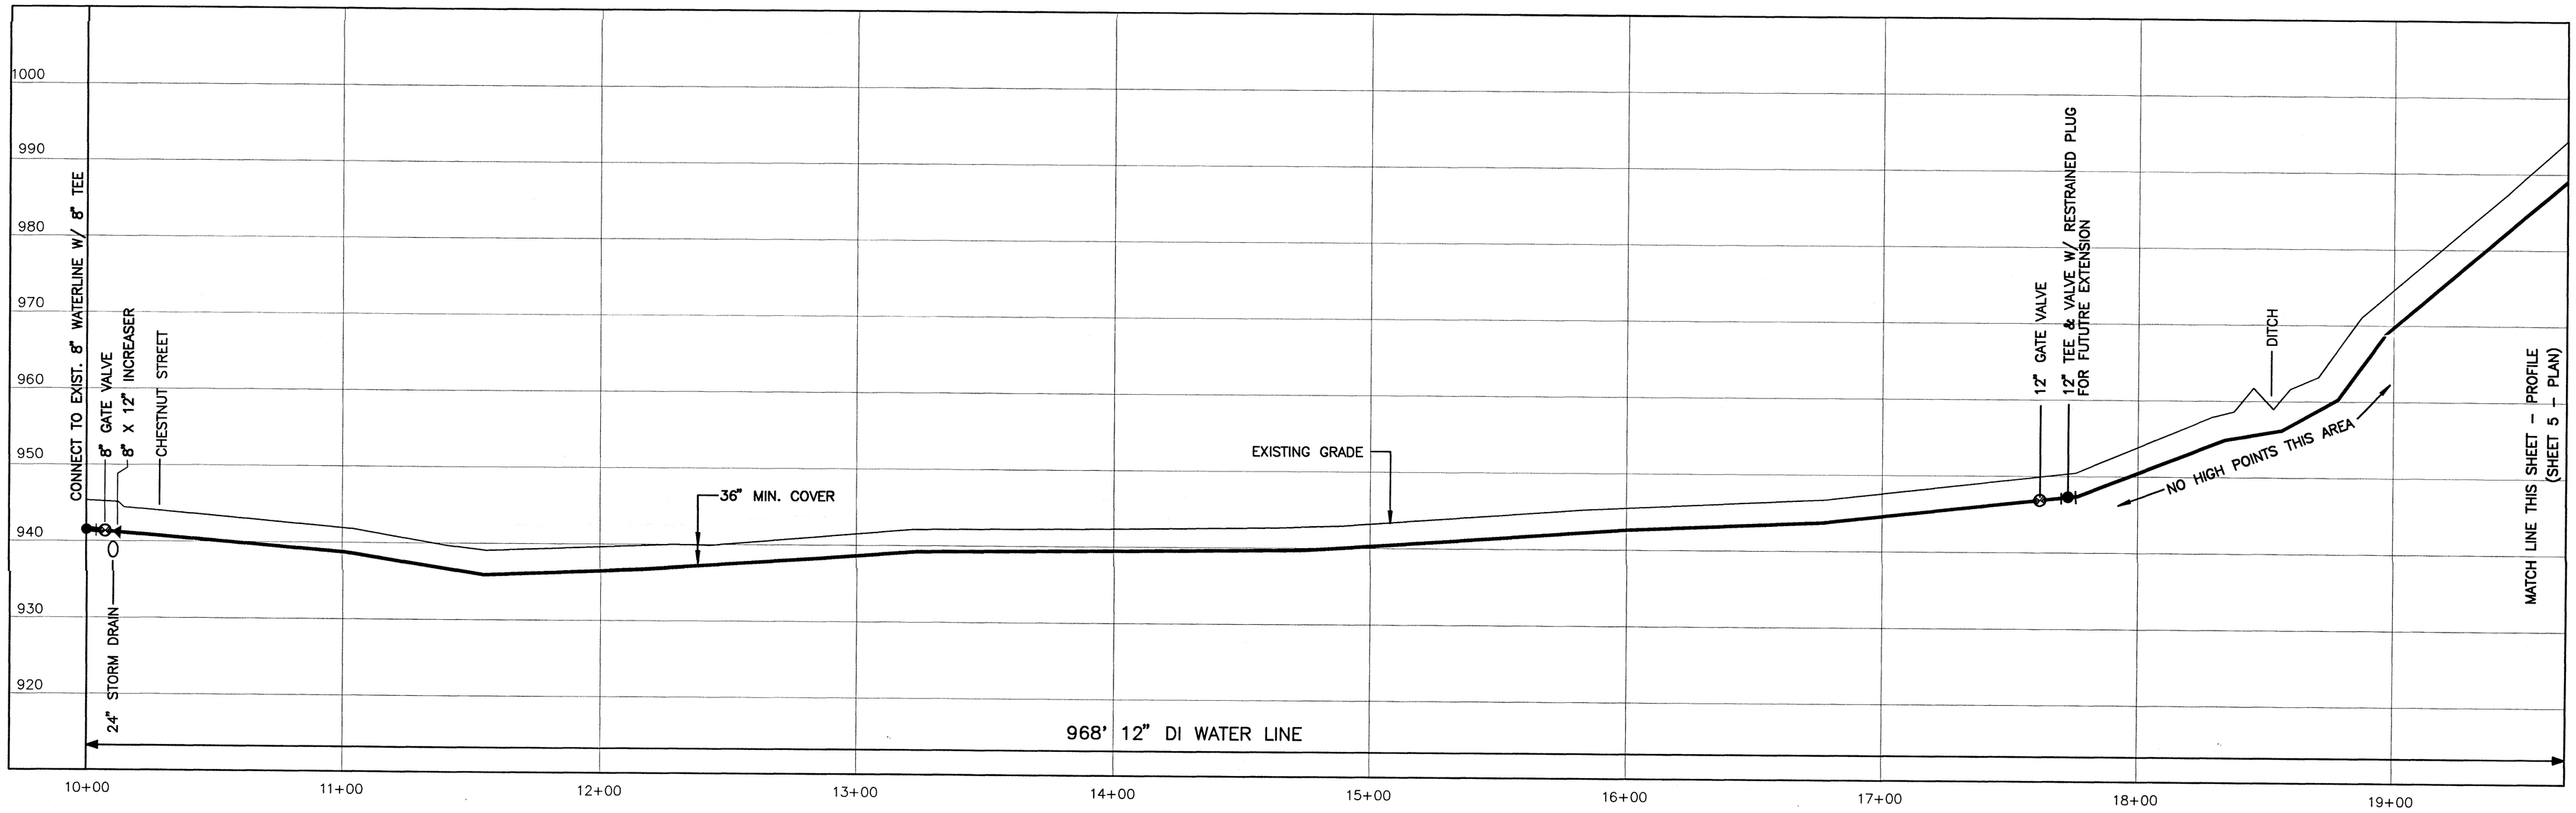

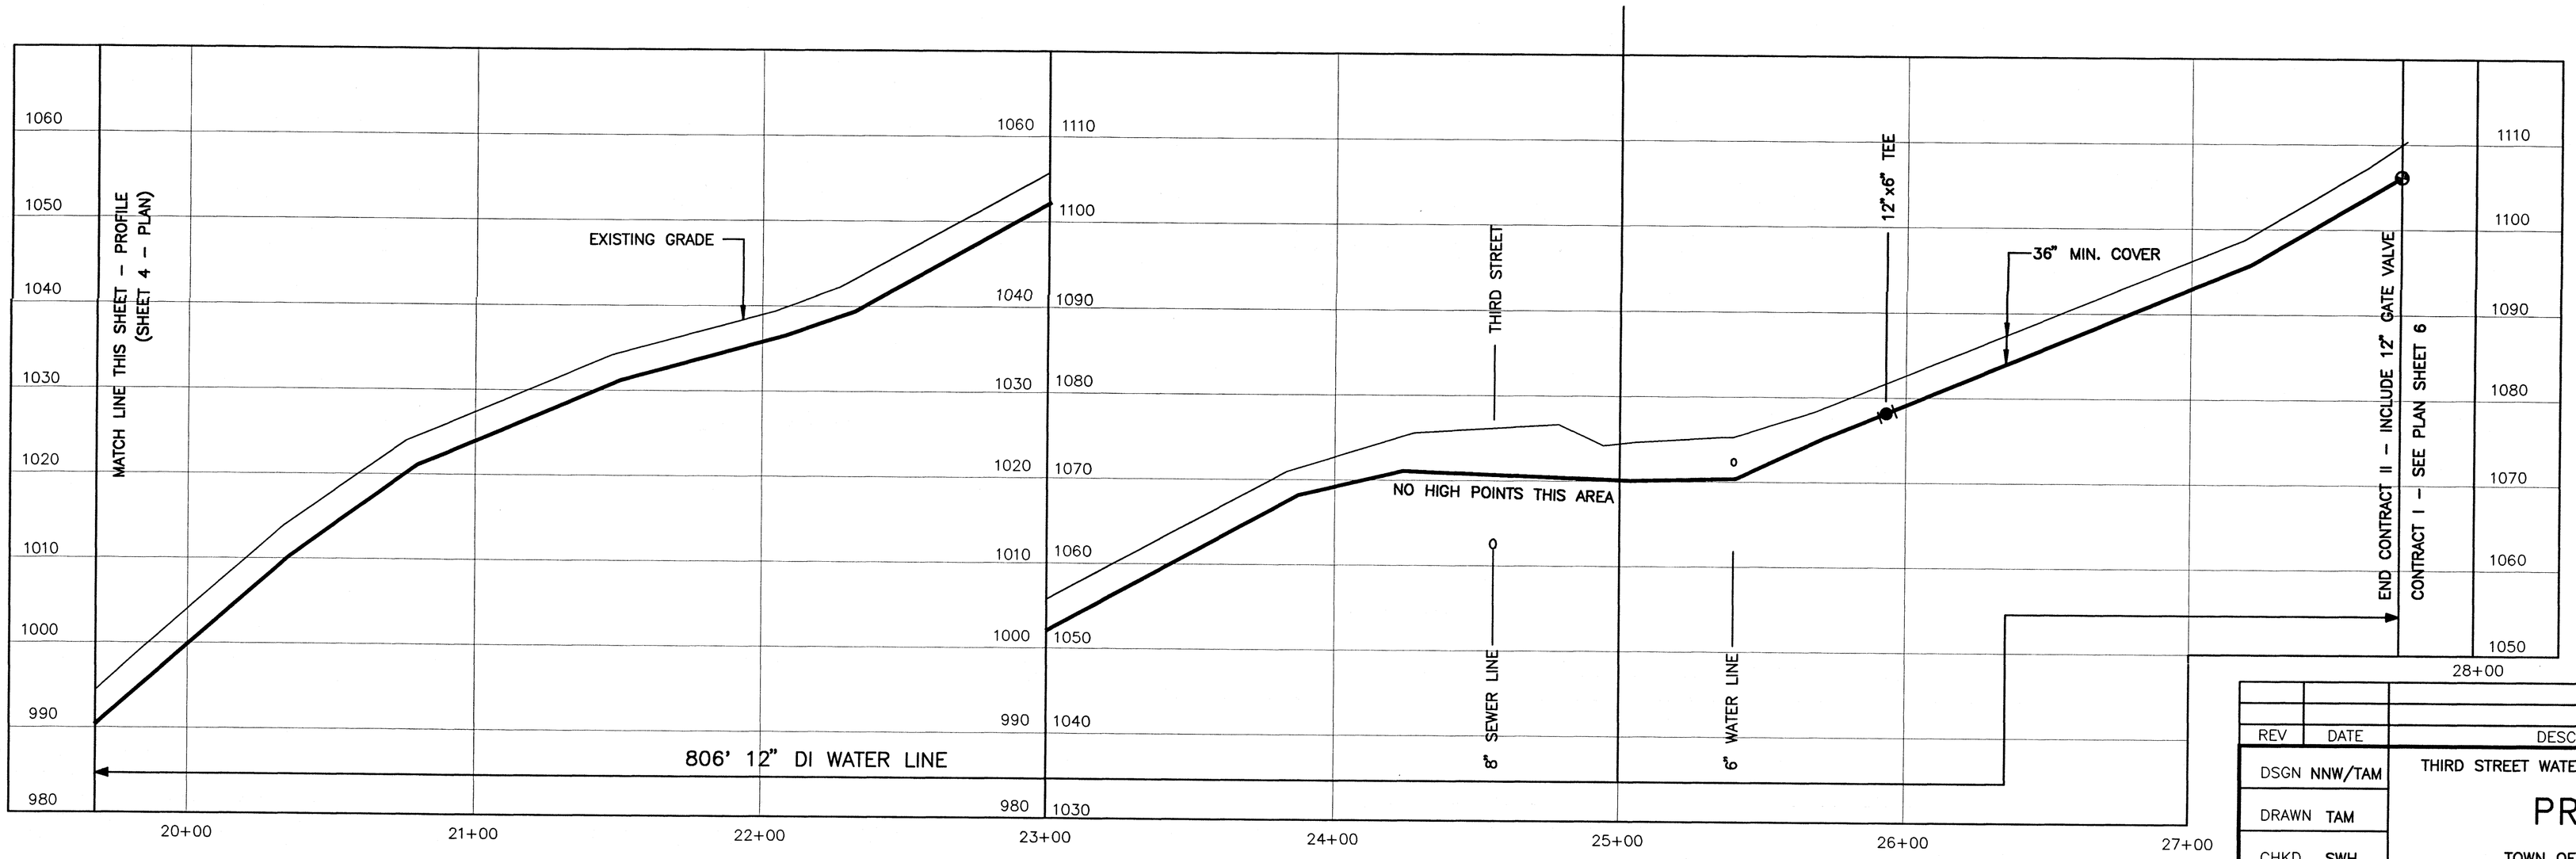

COMMONWEALTH OF VIRGINIA
STEWART W. HUBBELL
No. 07420
PROFESSIONAL ENGINEER
5/20/96

REV	DATE	DESCRIPTION	BY	APP

DSGN NNW/TAM

DRAWN TAM

CHKD SWH

THIRD STREET WATER TANK AND WATER MAIN PROJECTS

PROFILE

TOWN OF VINTON, VIRGINIA

Mattern & Craig
CONSULTING ENGINEERS • SURVEYORS
90 FIGHT STREET, S.W.
ROANOKE, VIRGINIA 24016
(540) 342-2042
(540) 342-2042 FAX

SCALE: 1"=10' VERT, 1"=30' HORZ

COMM. NO. 1485B

DATE: MAY, 1996

SHEET 6

DRAWING # 1485B/PROFILE