LIMITED ACCESS HIGHWAY Commission dated 8-17-67 LIMITED ACCESS HIGHWAY City of Roanoke Council dated 8-30-65

DESIGN FEATURES RELATING TO CONSTRUCTION OR TO REGULATION AND CONTROL OF TRAFFIC MAY BE SUBJECT TO CHANGE AS DEEMED NECESSARY BY THE DEPARTMENT.

STATE Route	Project	Sheet No.	Total Sheets
220	6220-128-104,PE101 C501 0599-128-101,R/W201	35	

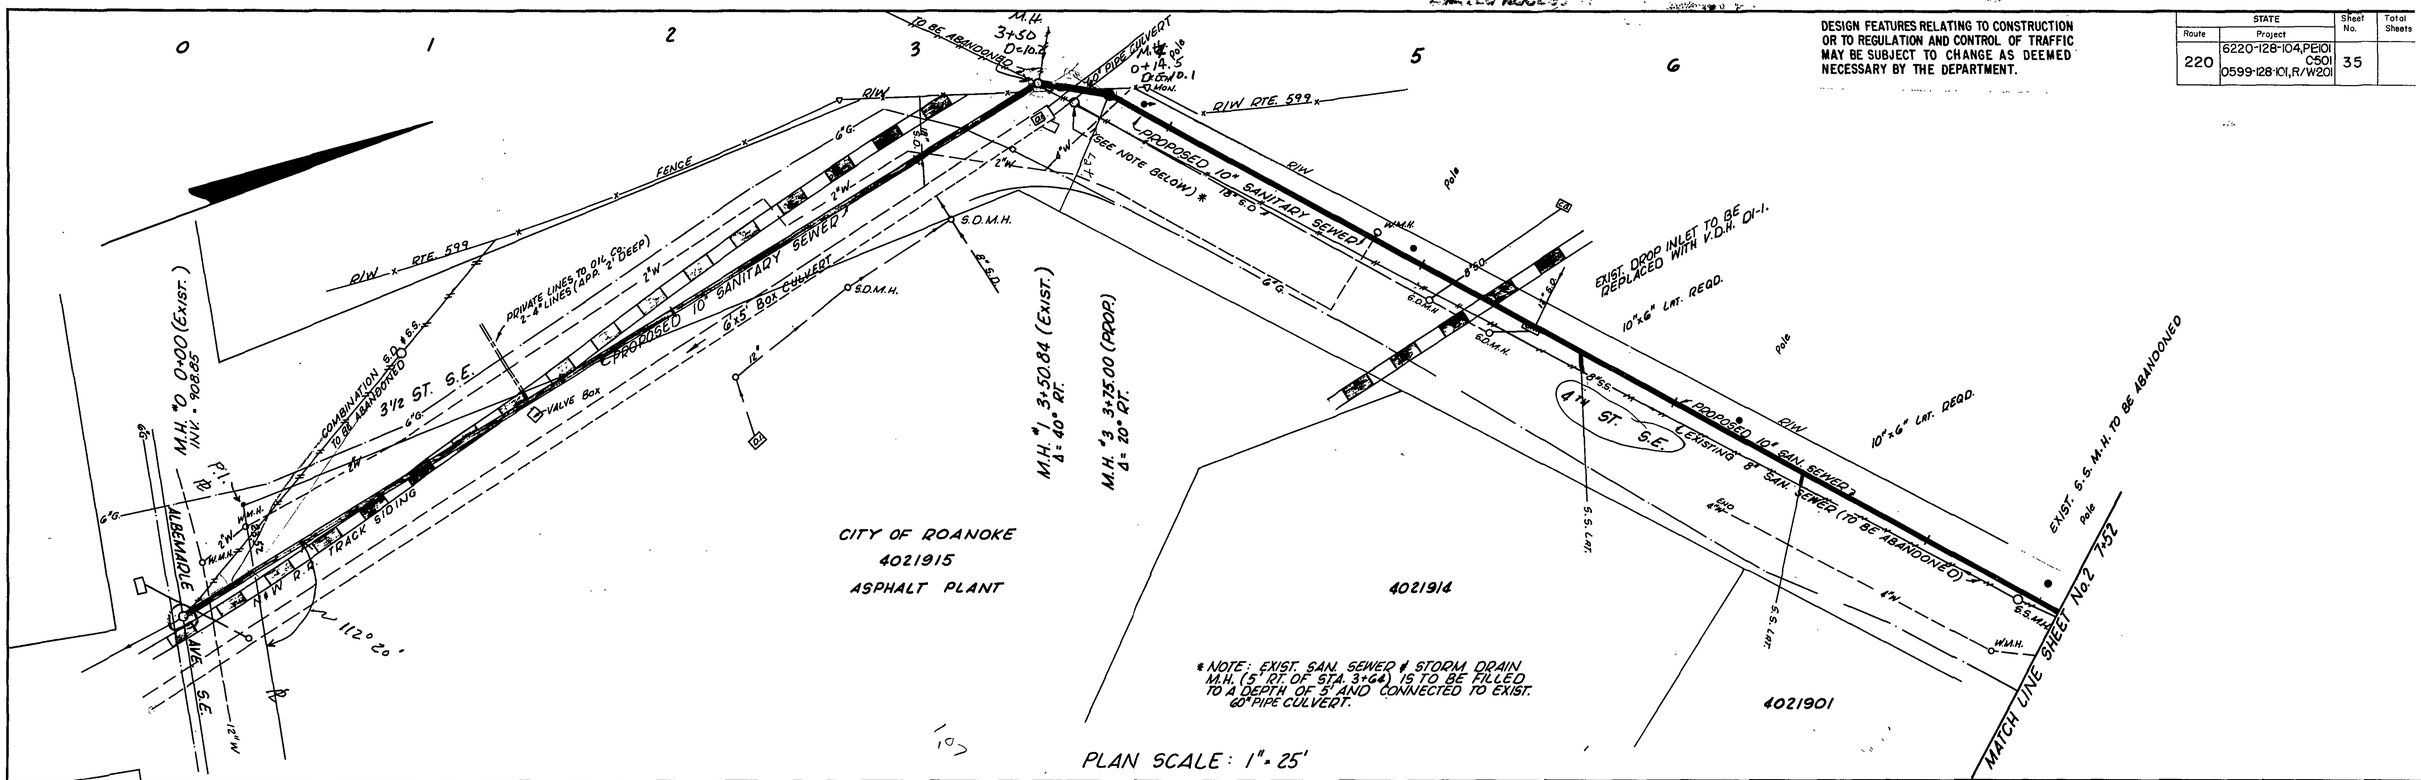

PLAN SCALE: 1" = 25'

B.M. CHISELED "D" ON CONC. CURB AT INTERSECTION OF 3rd ST AND ALBEMARLE AVE S.E (V.D.H.). ELEVATION = 925.28.

PROFILE SCALE: HOR. 1" = 25' VER. 1" = 5'

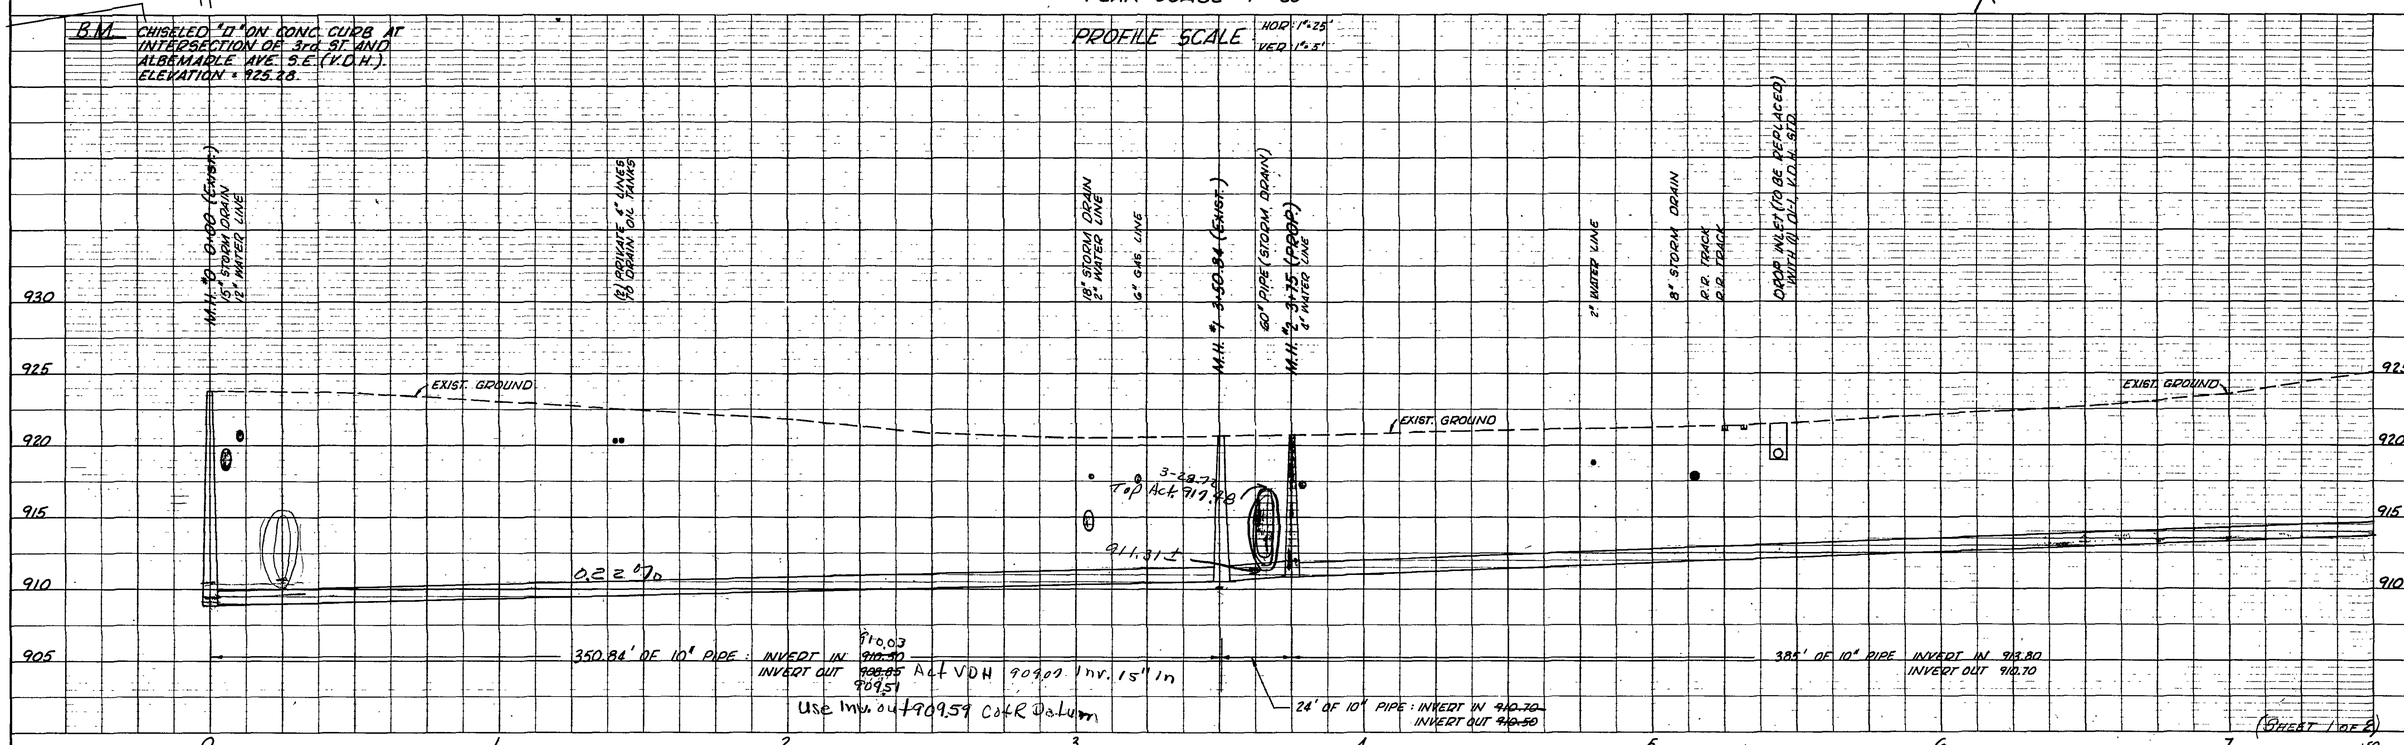

(SHEET 1 OF 2)

PLAN: SURVEYED, PLOTTED, ALIGNMENT CHECKED, RT. OF WAY CHECKED, NOTE BOOK, No.

PROFILE: SURVEYED, PLOTTED, GRADES CHECKED, B.M.'s NOTED, STRUCTURE LOCATIONS CHECKED, NOTE BOOK 399, No. 392, BY KARL SMITH, DATE 4-30-72

Printed in U.S.A. On IMPERIAL Tracing Cloth

PLATE 1 PLAN-PROFILE B.P.R. STANDARD
EUGENE DIETZGEN CO. CHICAGO NEW YORK

Printed in U.S.A. On IMPERIAL Tracing Cloth

PLAN # 4993 SHEET 1 OF 5

4th St. Albemarle Chuck