WATER LEGEND

- WATER LINE
- FIRE HYDRANT

STORM SEWER LEGEND

- STORM LINE
- STORM MANHOLE
- STORM CURB INLET
- STORM DROP INLET
- CLEANOUT
- STORM DOWNSPOUT

MISC. UTILITIES LEGEND

- UNDERGROUND ELECTRIC SERVICE LINE
- OVERHEAD ELECTRIC SERVICE LINE
- UNDERGROUND TELECOMMUNICATION LINE
- OVERHEAD TELECOMMUNICATION LINE
- UNDERGROUND FIBER OPTIC
- UNDERGROUND GAS LINE
- GAS METER
- GAS VALVE
- UTILITY MANHOLE

SITE LEGEND

- LIMITS OF CLEARING
- LIMITS OF CONSTRUCTION
- INDEX CONTOUR
- CURB & GUTTER
- REVERSE CURB & GUTTER
- ACCESSIBLE RAMP
- SIDEWALK
- CONCRETE PAVEMENT
- GRAVEL PAVEMENT SECTION
- TYPICAL PAVEMENT SECTION
- HEAVY PAVEMENT SECTION
- SECURITY FENCE
- EXTREME SECURITY FENCE
- LIGHT POLE
- DIRECTIONAL/PARKING SIGN
- RETAINING WALL
- ROAD CENTERLINE
- PROPERTY LINE
- RIGHT OF WAY LINE
- YARD SETBACK
- EASEMENT
- EC-2 LINED DITCH
- EC-3 LINED DITCH
- DITCH/SWALE
- LEVEL X SECURITY LEVEL

SECURITY FENCE LEGEND

- ANTI CLIMB PERIMETER FENCE WITH K-RATED RAIL
- ANTI-CLIMB PERIMETER FENCE, NO RAIL
- K-RATED FENCE AND/OR BIG ROCKS
- PROPERTY FENCE, NOT SECURITY FENCE, K-RATED FENCE OR BIT ROCKS

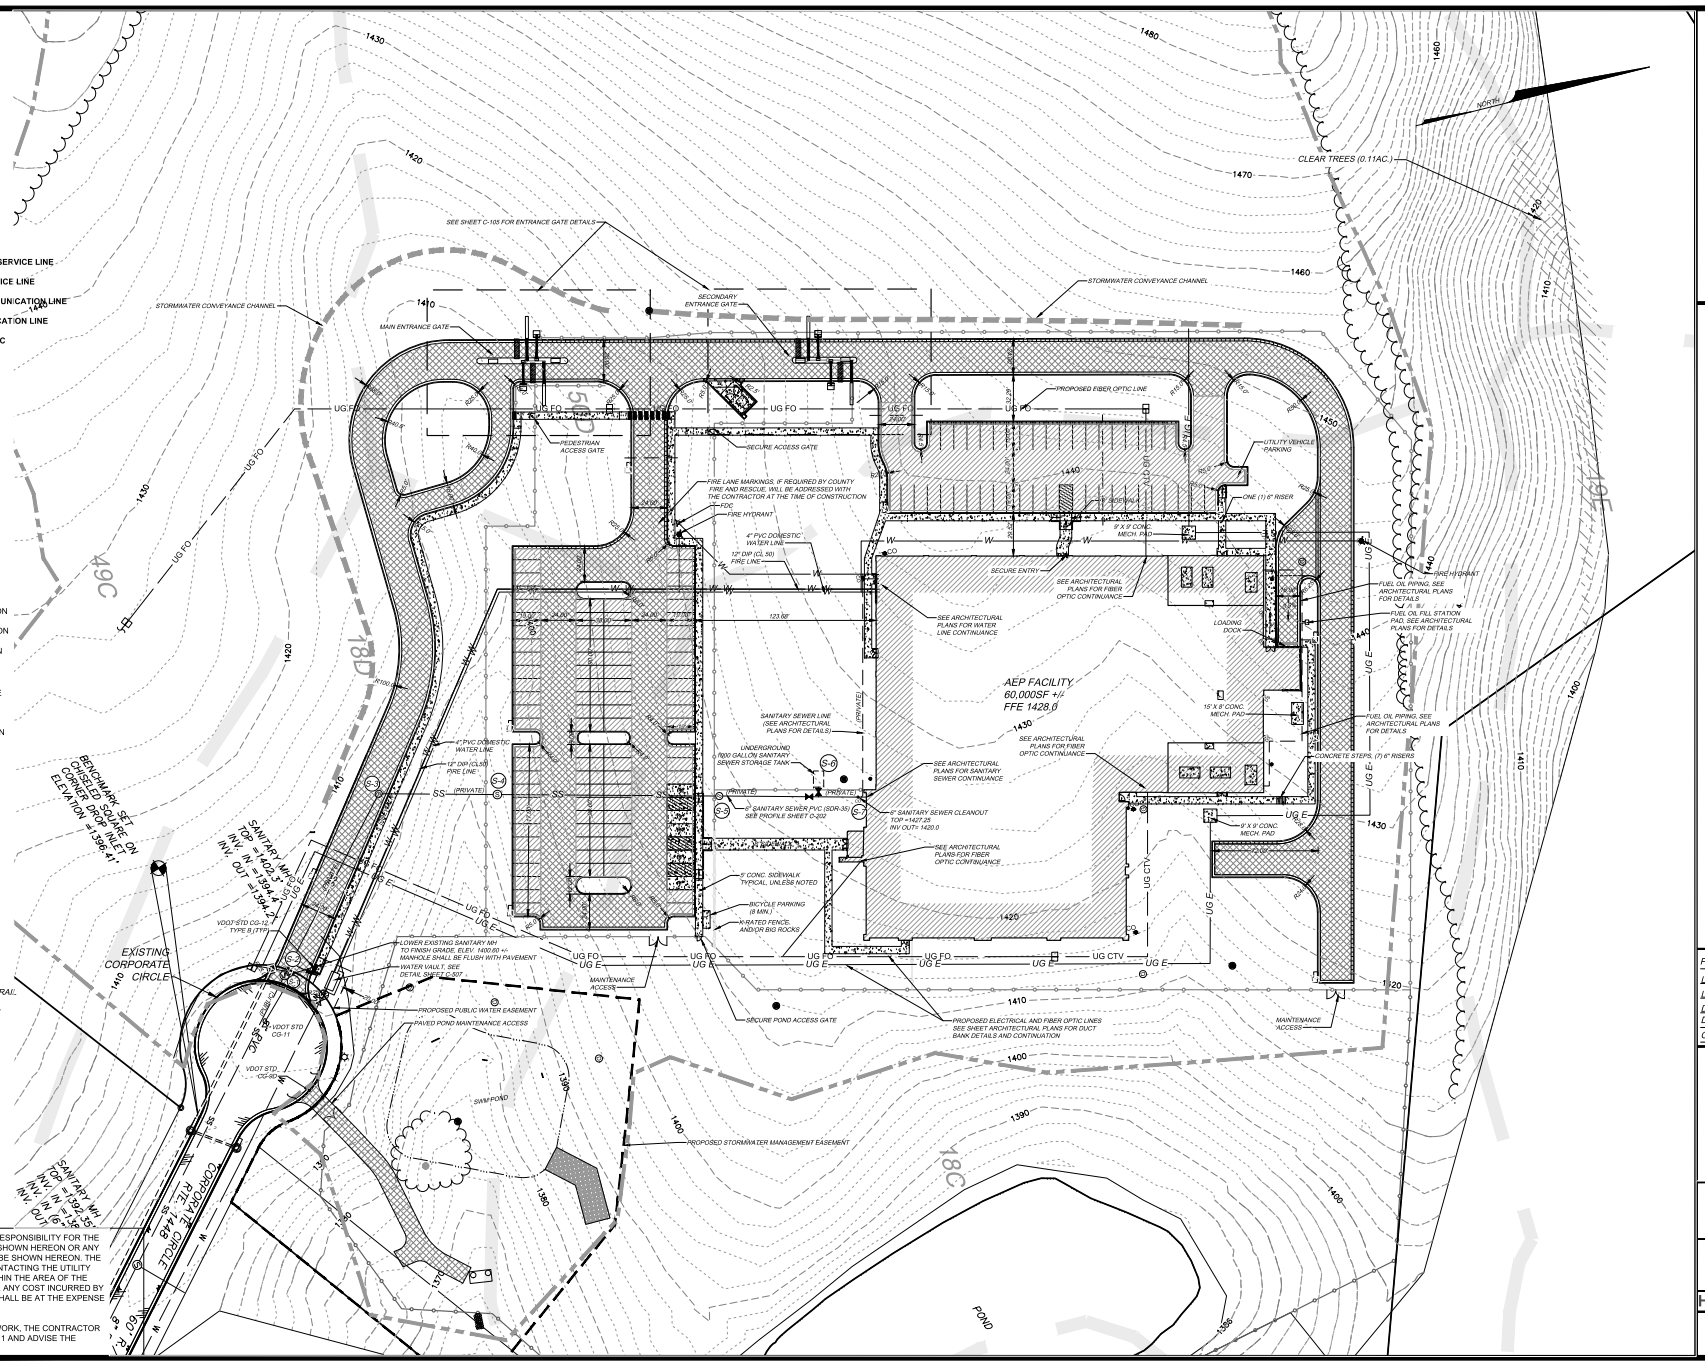

THE ENGINEER AND/OR SURVEYOR TAKES NO RESPONSIBILITY FOR THE LOCATION OR ACCURACY OF THE UTILITIES AS SHOWN HEREON OR ANY UTILITIES WITHIN THE PROJECT THAT MAY NOT BE SHOWN HEREON. THE CONTRACTOR SHALL BE RESPONSIBLE FOR CONTACTING THE UTILITY COMPANIES TO SEE IF ANY UTILITIES EXIST WITHIN THE AREA OF THE PROJECT BEFORE ANY CONSTRUCTION BEGINS. ANY COST INCURRED BY DAMAGING ANY UTILITY WITHIN THE PROJECT SHALL BE AT THE EXPENSE OF THE CONTRACTOR.

48 WORKING HOURS PRIOR TO STARTING THE WORK, THE CONTRACTOR SHALL CALL MISS UTILITY AT PHONE NUMBER 811 AND ADVISE THE NATURE AND LOCATION OF THE WORK.

HURT & PROFFITT
INSPIRED / RESPONSIVE / TRUSTED
434.847.7706
2524 LANGHORNE ROAD
LYNCHBURG, VA. 24501
HANDP.COM
ENGINEERING • SURVEYING • LAND DEVELOPMENT • ENVIRONMENTAL
GEOTECHNICAL • CONSTRUCTION TESTING & INSPECTION • CULTURAL RESOURCES

SITE AND UTILITY PLAN
FOR
AEP PROJECT BROOK TROUT
ROANOKE COUNTY, VIRGINIA

PROJECT NO.	20190198
LAT.	37.267010°
LONG.	-80.171511°
DATE:	08/20/2019
DRAWN BY:	ELC
CHECKED BY:	PSB

COMMONWEALTH OF VIRGINIA
P. SCOTT BEASLEY
Lic. No. 041801
1/10/2020
PROFESSIONAL ENGINEER

SIGNATURE SET

0 20 40 80
SCALE 1" = 40'

HURT & PROFFITT

SHEET NO.	REV.
C-104	

APPROVED, 1/17/2020