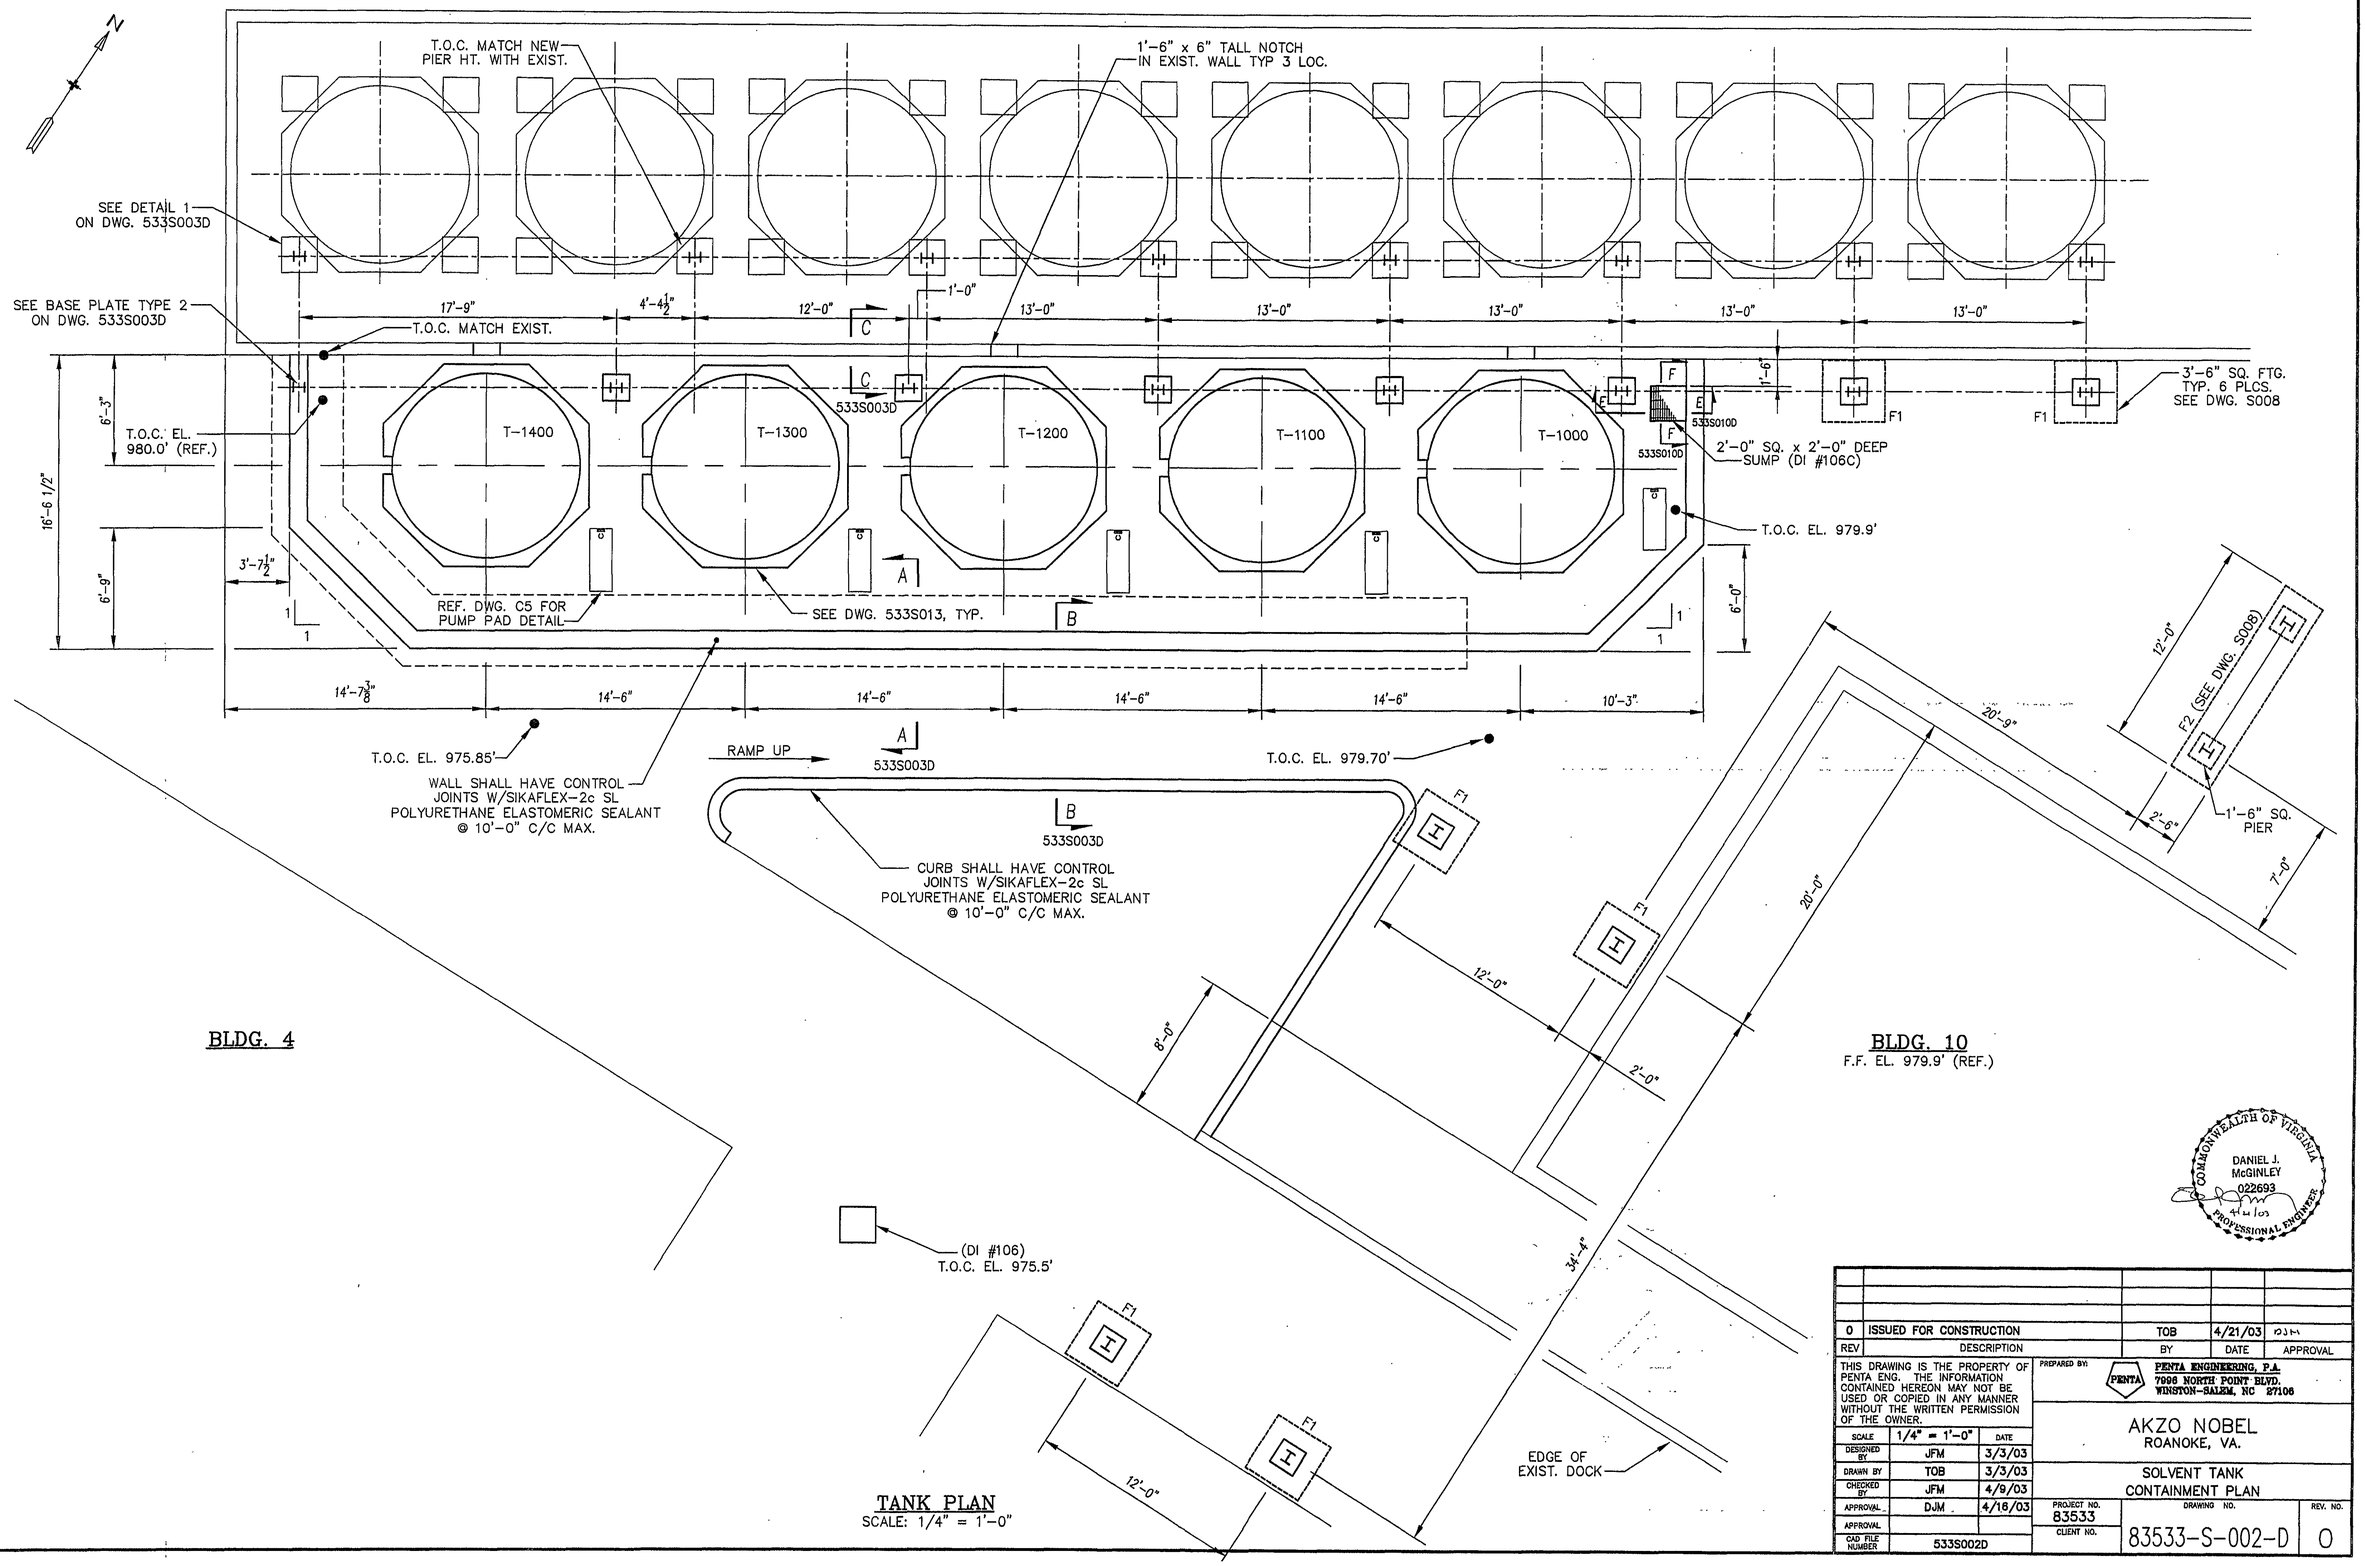

REV	DESCRIPTION	BY	DATE	APPROVAL
0	ISSUED FOR CONSTRUCTION	TOB	4/21/03	DJM

THIS DRAWING IS THE PROPERTY OF PENTA ENG. THE INFORMATION CONTAINED HEREON MAY NOT BE USED OR COPIED IN ANY MANNER WITHOUT THE WRITTEN PERMISSION OF THE OWNER.

PREPARED BY: PENTA
PENTA ENGINEERING, P.A.
7996 NORTH POINT BLVD.
WINSTON-SALEM, NC 27106

AKZO NOBEL
ROANOKE, VA.

SOLVENT TANK CONTAINMENT PLAN

SCALE	1/4" = 1'-0"	DATE
DESIGNED BY	JFM	3/3/03
DRAWN BY	TOB	3/3/03
CHECKED BY	JFM	4/9/03
APPROVAL	DJM	4/16/03
APPROVAL		
CAD FILE NUMBER	533S002D	

PROJECT NO. 83533
CLIENT NO.
DRAWING NO. 83533-S-002-D
REV. NO. 0