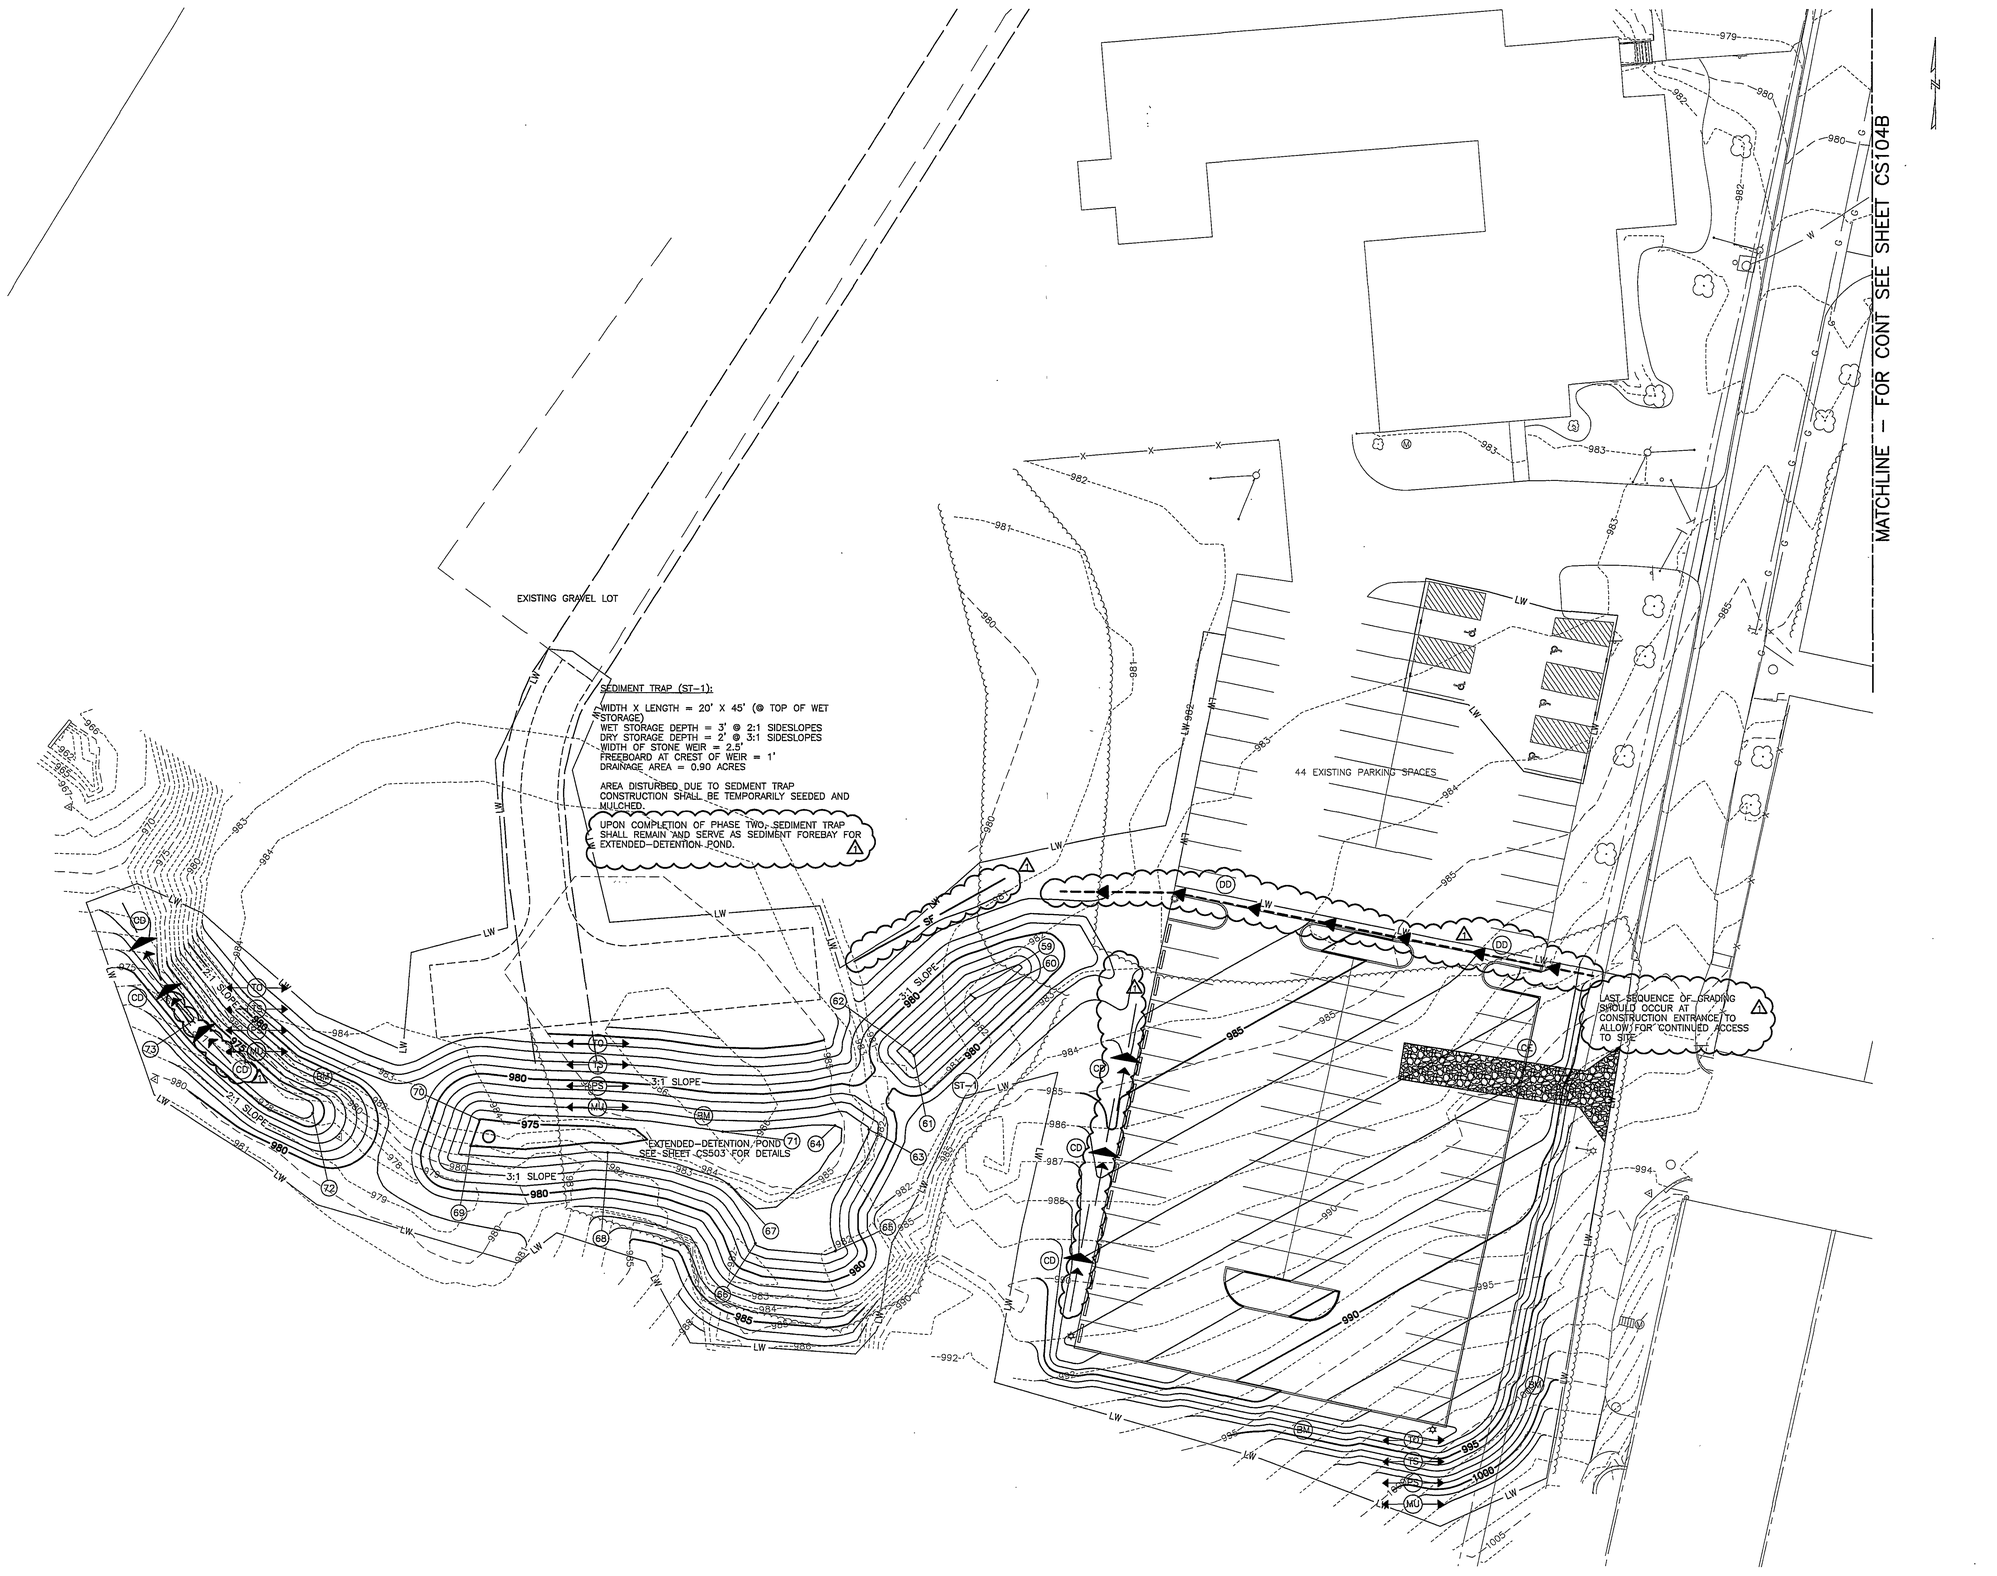

NOTES THIS SHEET:

1. SEE SHEET CS001 FOR GENERAL NOTES AND LEGEND

1"=20' 20' 10' 0 20' 40'

GRAPHIC SCALES

HSMM

ARCHITECTS ENGINEERS PLANNERS

HAYES, SEAY, MATTERN & MATTERN, INC.
1315 FRANKLIN ROAD
ROANOKE, VA 24016
(540) 857-3100 WWW.HSMM.COM

SEALS

COMMONWEALTH OF VIRGINIA
MATTY L. CROW
Lic. No. 36331
9/13/07
PROFESSIONAL ENGINEER

CONSULTANT

CONSULTANT

PARKING EXPANSION AND ROAD ADDITION

AKZO NOBEL COATINGS INC.

ROANOKE CITY, VIRGINIA

REV	DATE	DESCRIPTION	APP
1	9/13/07	ADD 1 - CITY COMMENTS	TSP

COMM NO: 60973

ISSUE DATE: AUGUST 15, 2007

DESIGNED BY: NTG DRAWN BY: NTG

CHECKED BY: DMH SUBMITTED BY: TSP

© HAYES, SEAY, MATTERN & MATTERN, INC., 2007. ALL RIGHTS RESERVED.

CIVIL

EROSION CONTROL PLAN, AREA A

CS104A