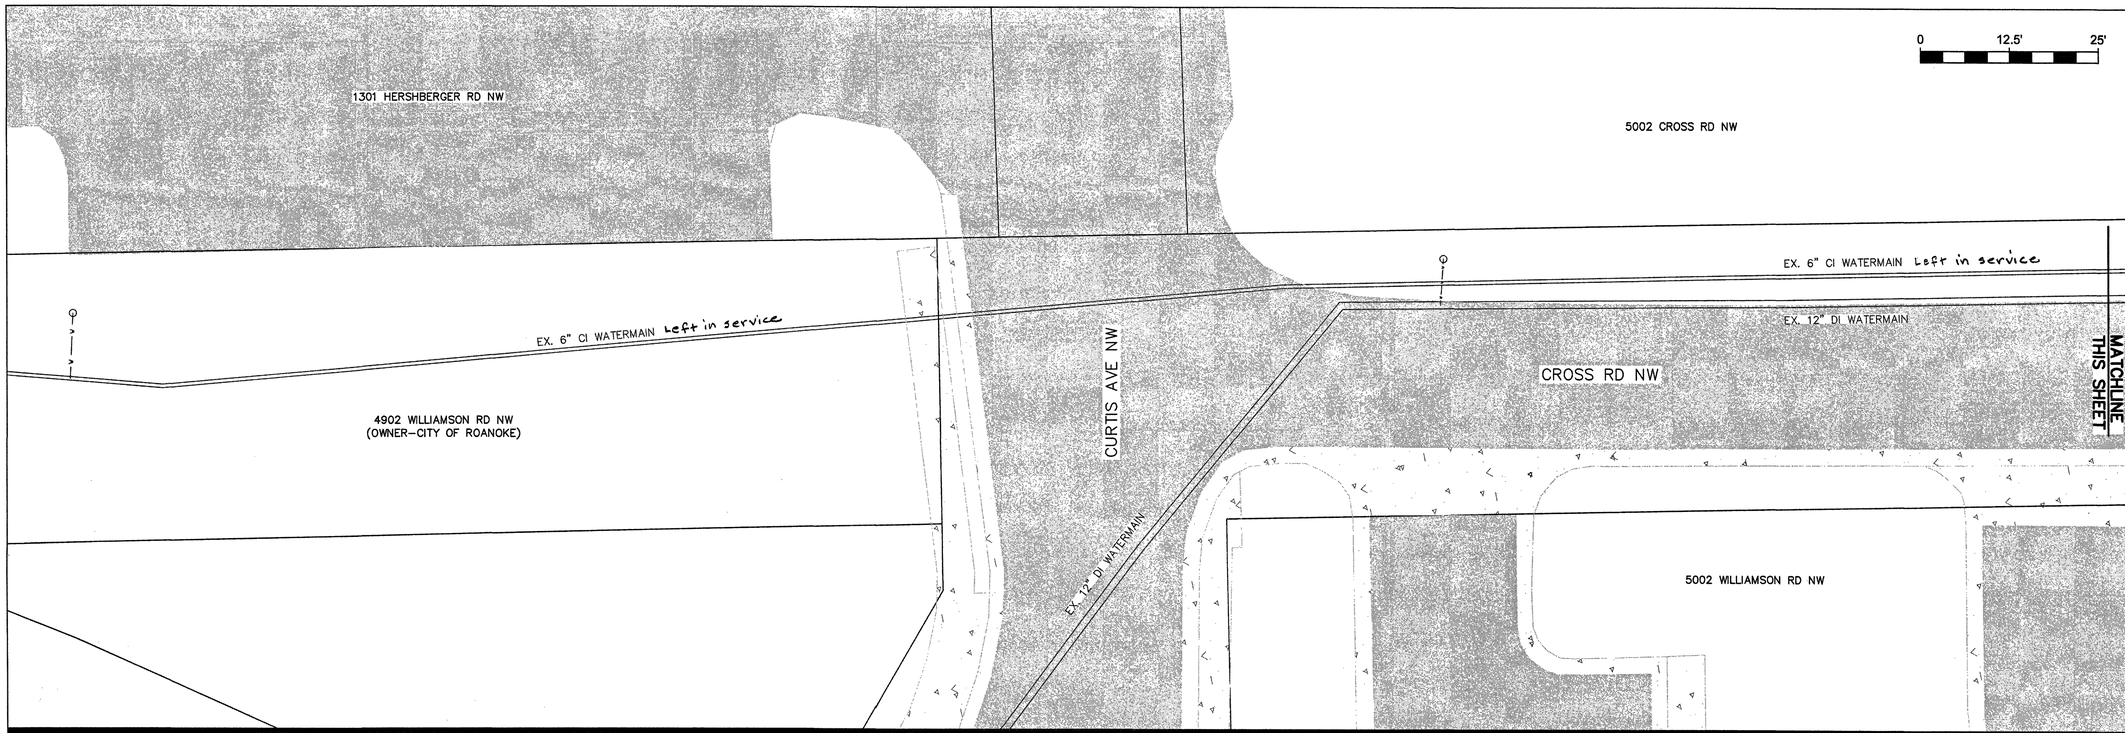

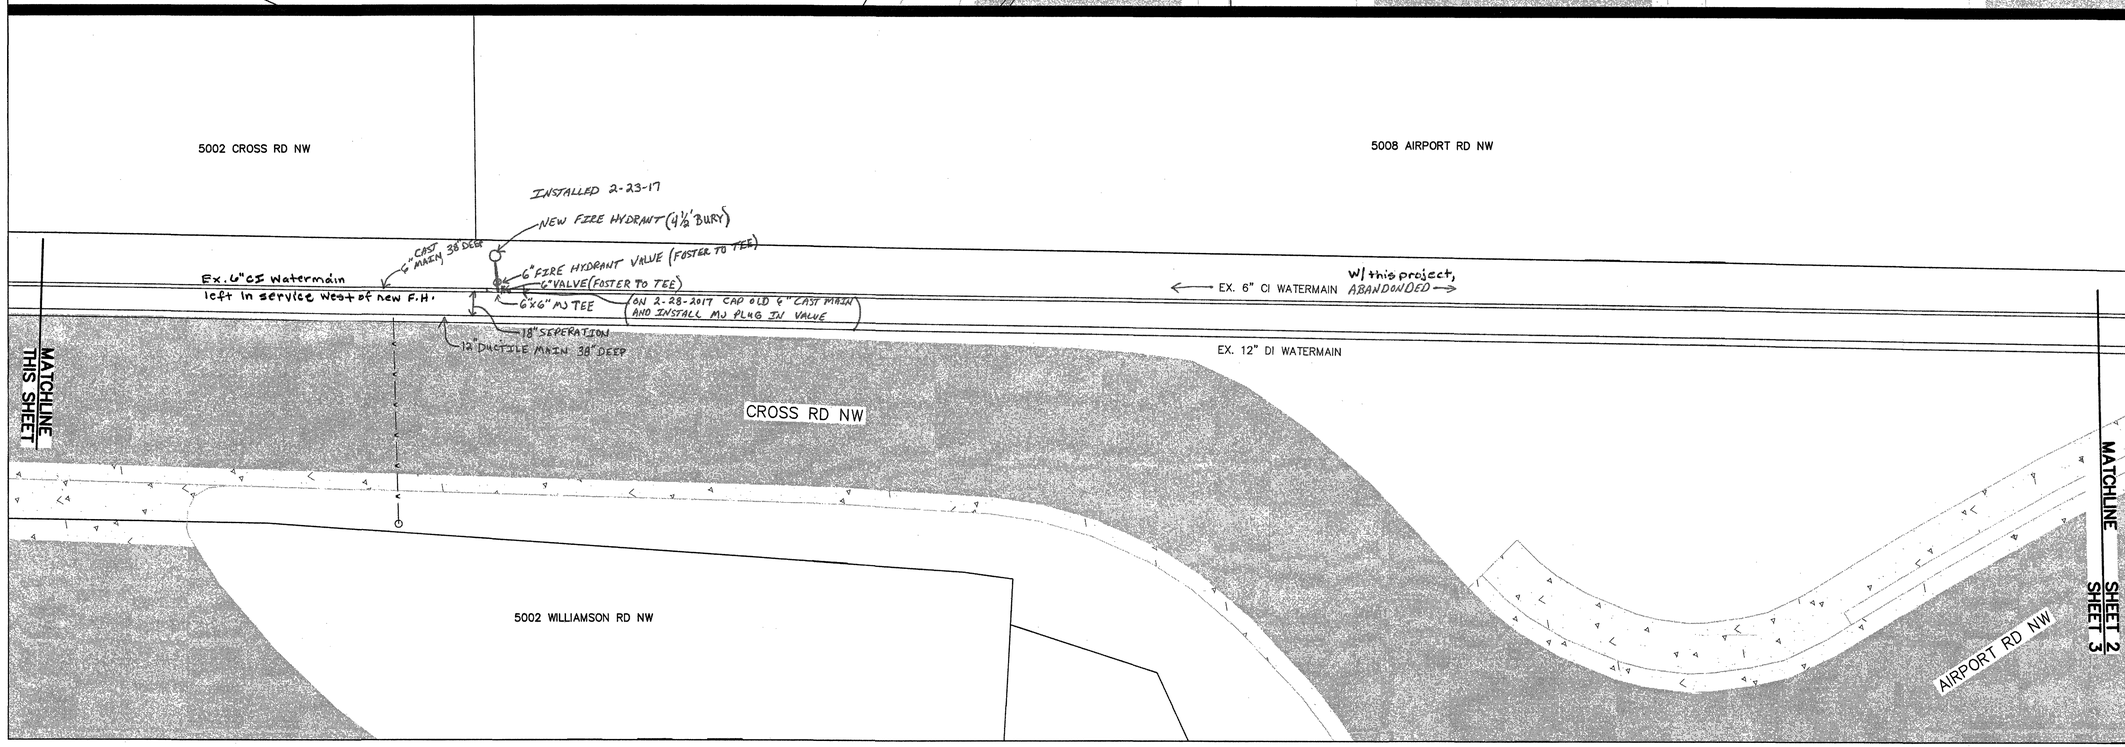

WESTERN VIRGINIA
WATER AUTHORITY
ENGINEERING SERVICES
601 S JEFFERSON ST, SUITE 300
ROANOKE, VA 24011
540-853-5700

AIRPORT ROAD 6" WATERLINE ABANDONMENT PHASE 1

PLAN

Rev	Description	Date	By

Designed:
Drawn: DRJ
Checked:
Approved:
Date:
Project:

2
Sheet 2 of 9