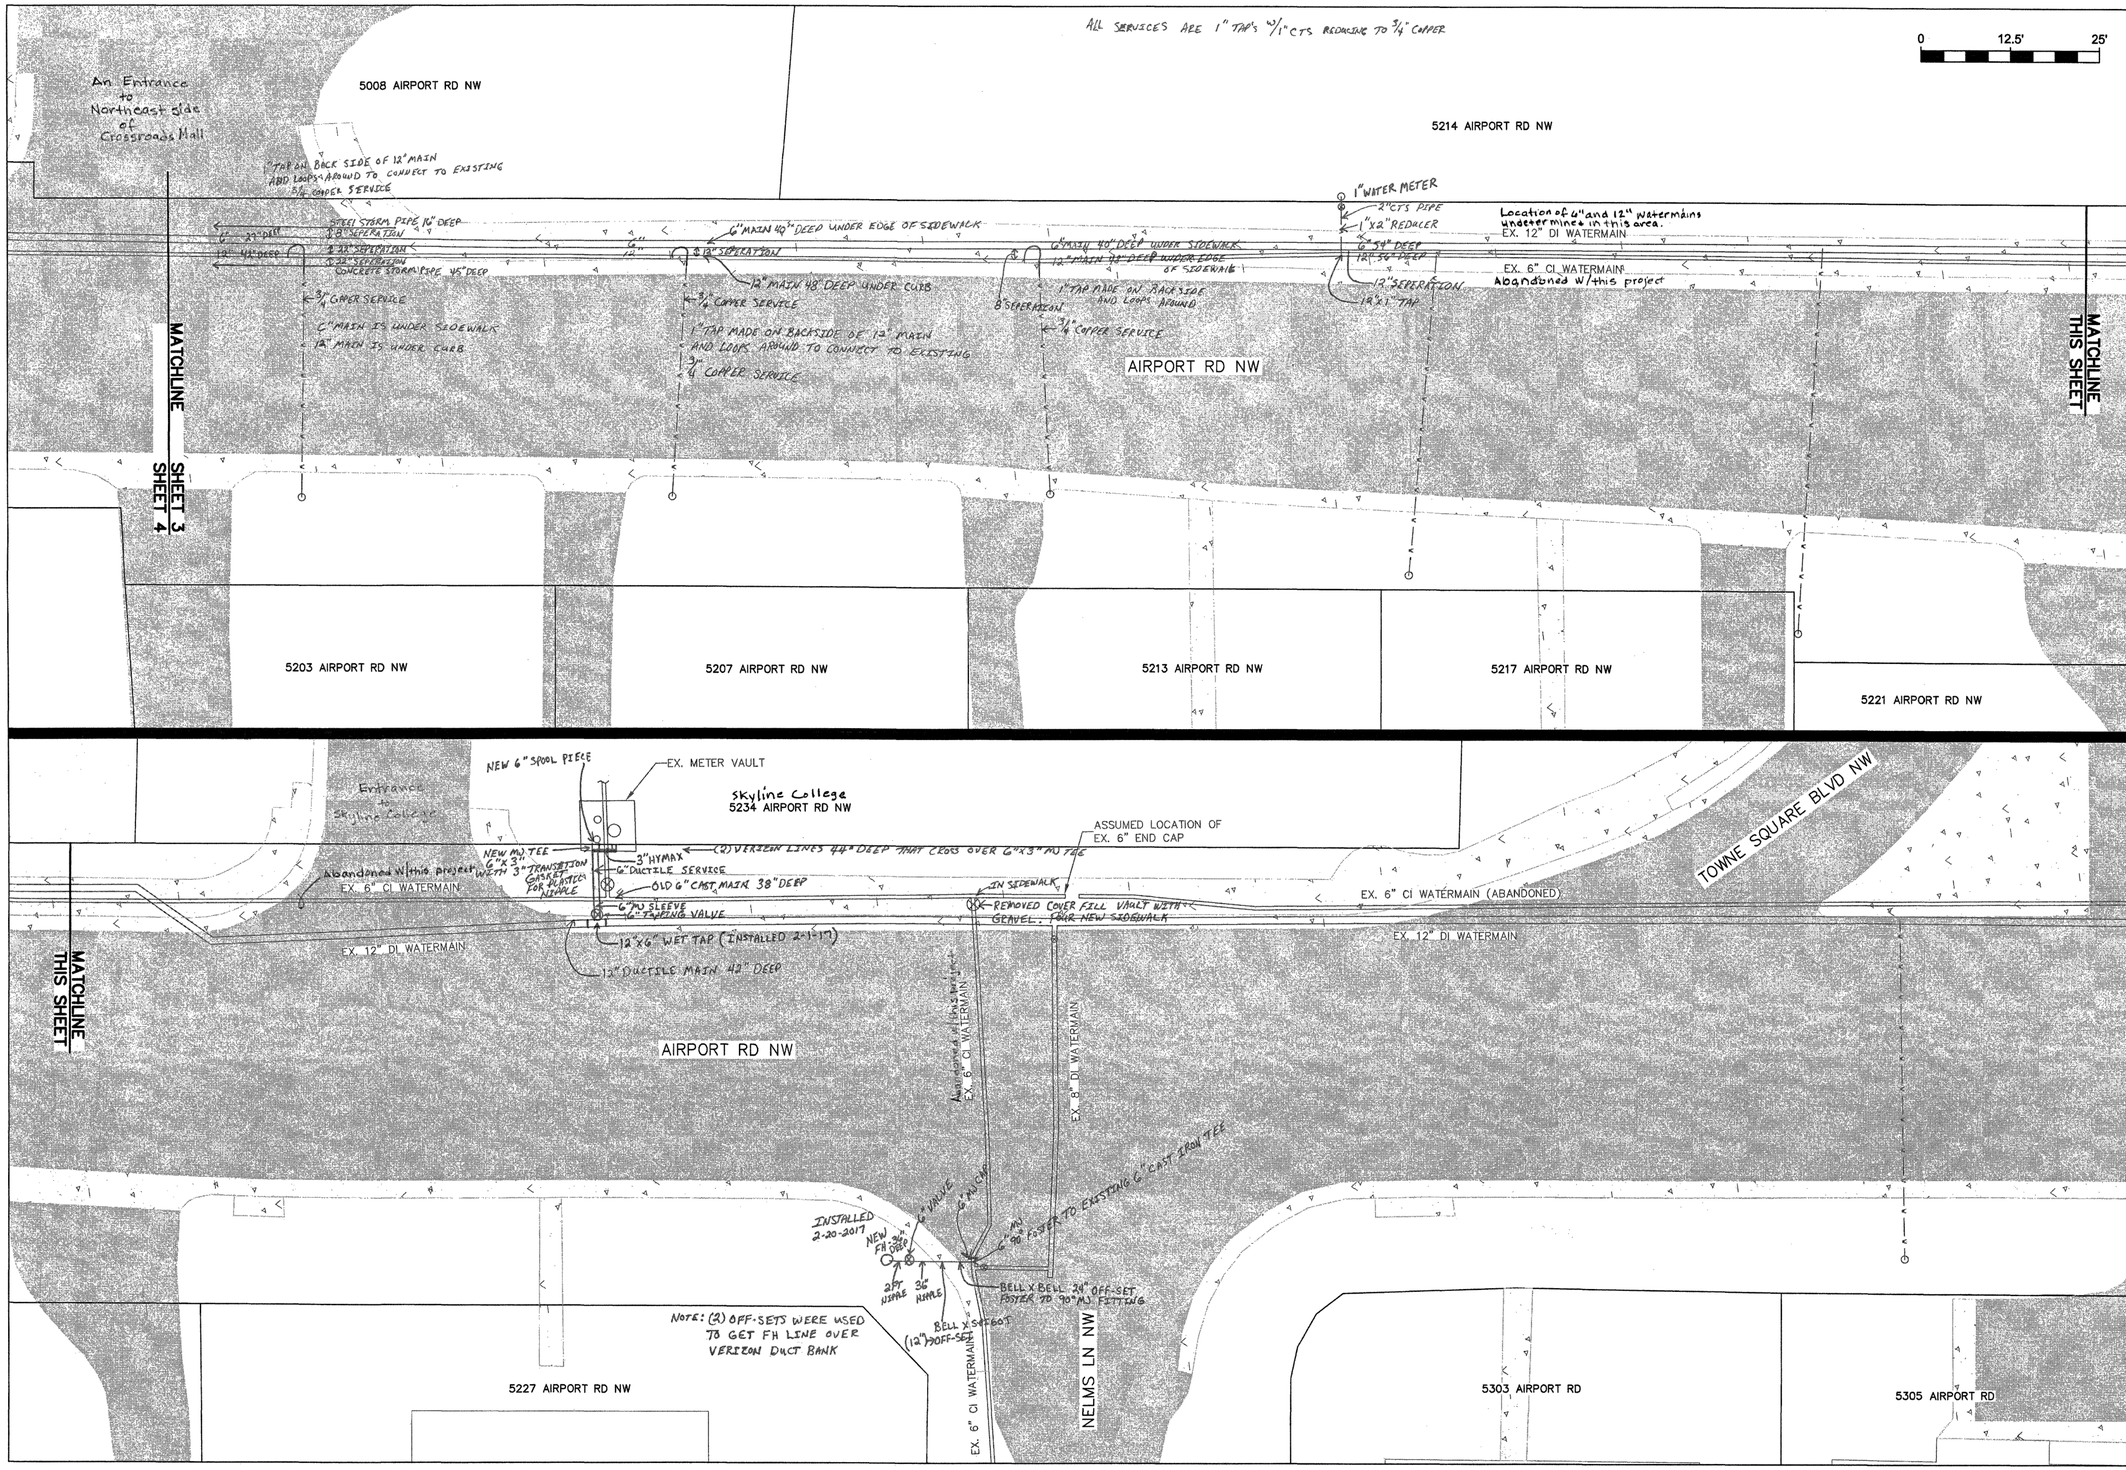


WESTERN VIRGINIA WATER AUTHORITY
ENGINEERING SERVICES
601 S JEFFERSON ST, SUITE 300
ROANOKE, VA 24011
540-853-5700

AIRPORT ROAD 6" WATERLINE ABANDONMENT PHASE 1

PLAN

| Rev | Description | Date | By |
|---|---|---|---|
| | | | |

Designed:
Drawn: DRJ
Checked:
Approved:
Date:
Project:

4
Sheet 4 of 9