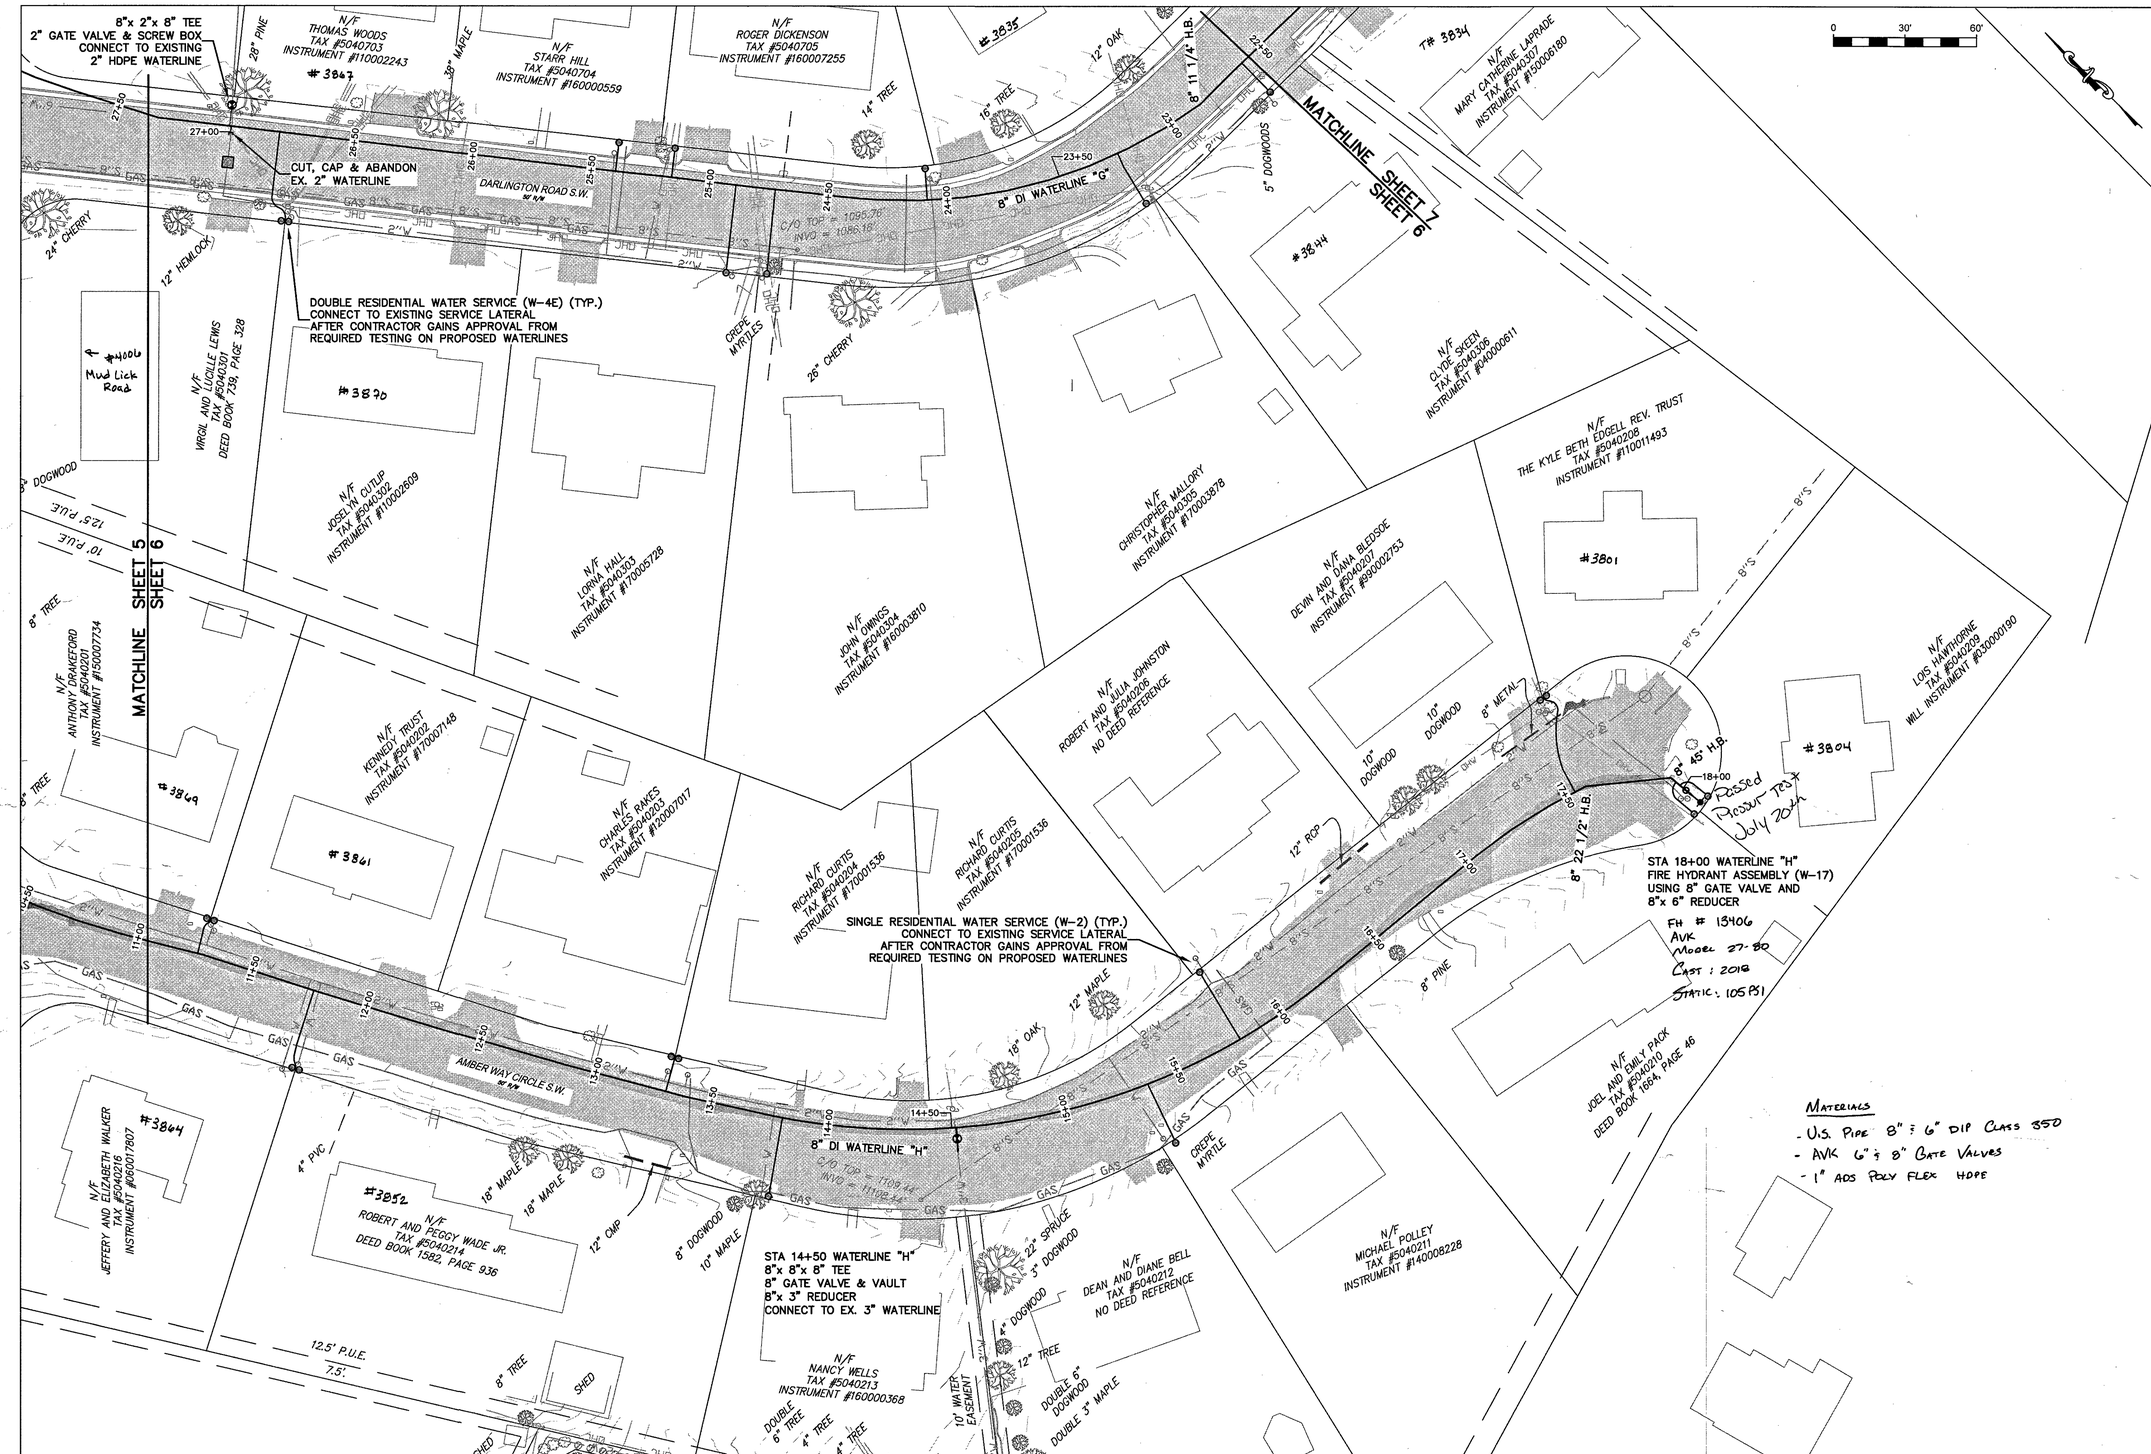

WESTERN VIRGINIA WATER AUTHORITY
ENGINEERING SERVICES
601 S JEFFERSON ST, SUITE 300
ROANOKE, VA 24011
540-853-5700

CONTRACT REALTY OF VIRGINIA
W. NICHOLAS ROBERTSON
Lic. No. 040205204
4/10/18
PROFESSIONAL ENGINEER

AMBER WAY WATERLINE REPLACEMENT

PLAN

Rev	Description	Date	By

Designed: DRJ
Drawn: DRJ
Checked: WNR, NSS
Approved: WNR
Date: 4/10/18
Project: CIP-016/199

6
Sheet 6 of 8