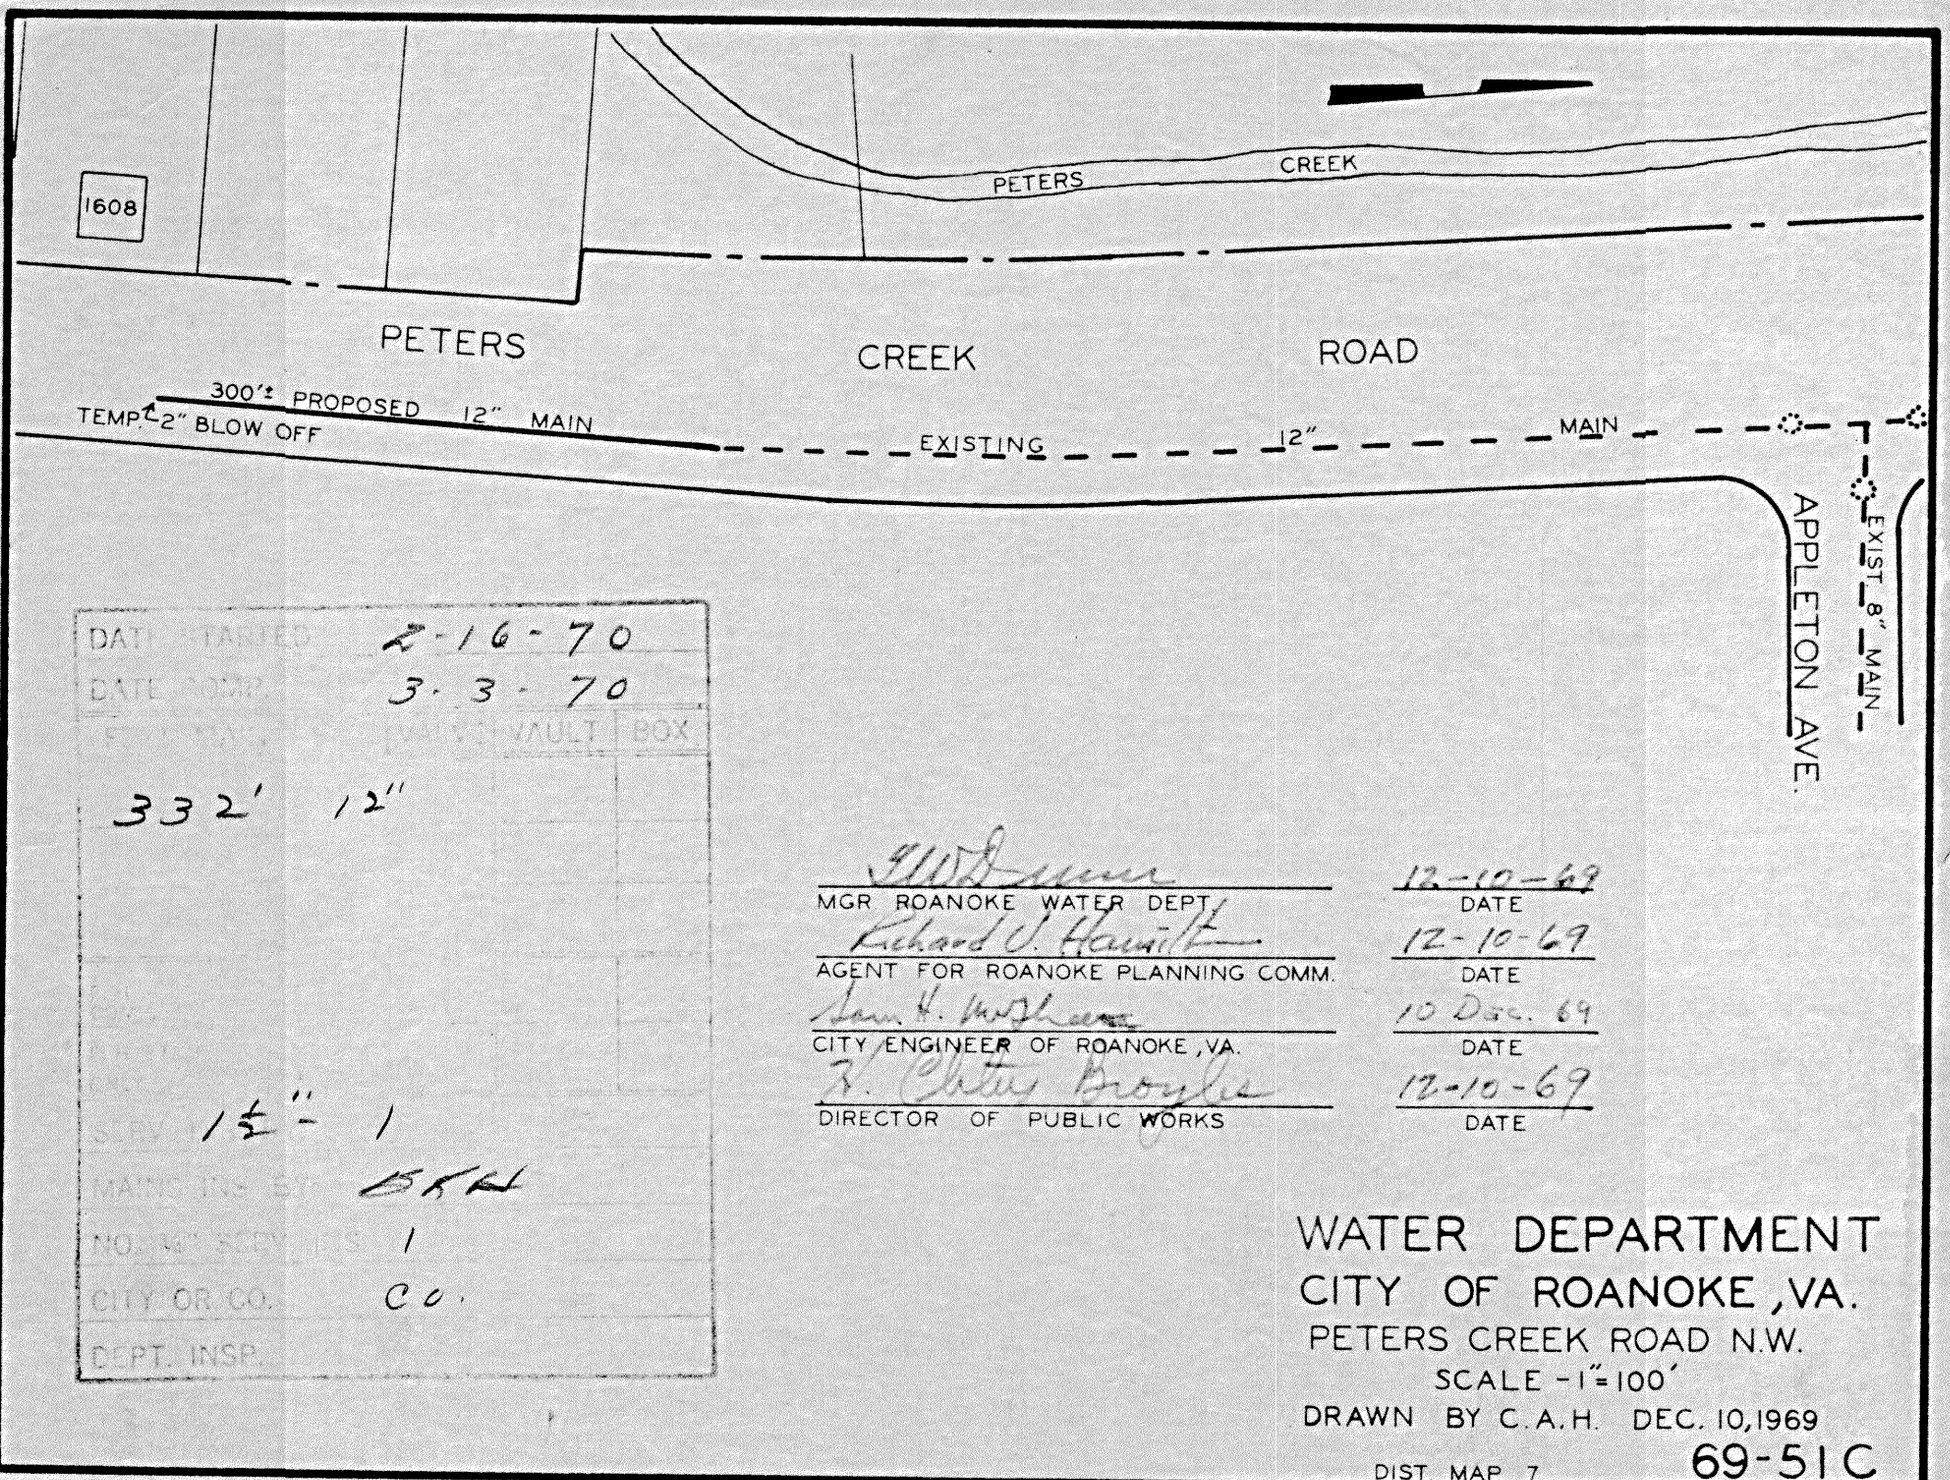

DATE STARTED	2-16-70
DATE COMP.	3-3-70
VALVE VAULT	BOX
	332' 12"
	1" = 1
MATERIALS BY	BKL
NO. VALVES	1
CITY OR CO.	Co.
DEPT. INSP.	

MGR ROANOKE WATER DEPT. — DATE 12-10-69

AGENT FOR ROANOKE PLANNING COMM. — DATE 12-10-69

CITY ENGINEER OF ROANOKE, VA. — DATE 10 Dec. 69

DIRECTOR OF PUBLIC WORKS — DATE 12-10-69

WATER DEPARTMENT
CITY OF ROANOKE, VA.
PETERS CREEK ROAD N.W.

SCALE - 1" = 100'

DRAWN BY C.A.H. DEC. 10, 1969

DIST MAP 7

69-51C