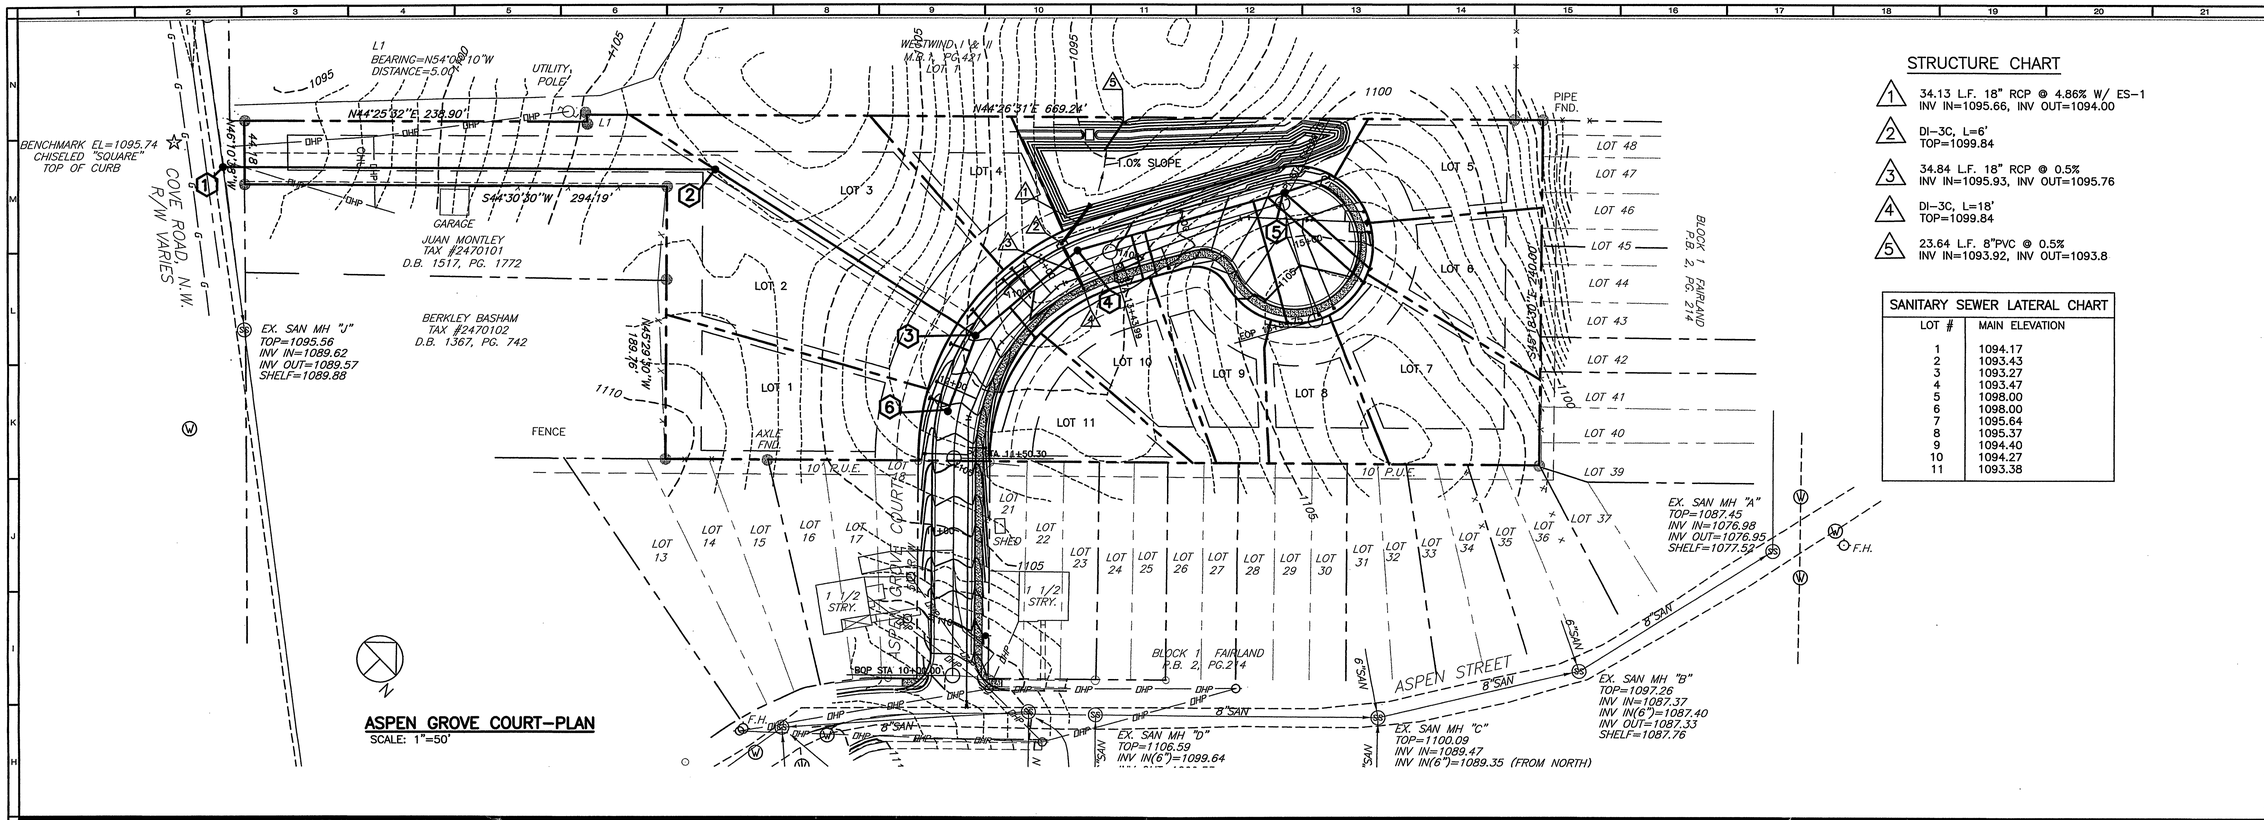

ASPEN GROVE COURT–PLAN

SCALE: 1"=50'

STRUCTURE CHART

1. 34.13 L.F. 18" RCP @ 4.86% W/ ES–1
   INV IN=1095.66, INV OUT=1094.00
2. DI–3C, L=6'
   TOP=1099.84
3. 34.84 L.F. 18" RCP @ 0.5%
   INV IN=1095.93, INV OUT=1095.76
4. DI–3C, L=18'
   TOP=1099.84
5. 23.64 L.F. 8"PVC @ 0.5%
   INV IN=1093.92, INV OUT=1093.8

SANITARY SEWER LATERAL CHART

LOT #	MAIN ELEVATION
1	1094.17
2	1093.43
3	1093.27
4	1093.47
5	1098.00
6	1098.00
7	1095.64
8	1095.37
9	1094.40
10	1094.27
11	1093.38

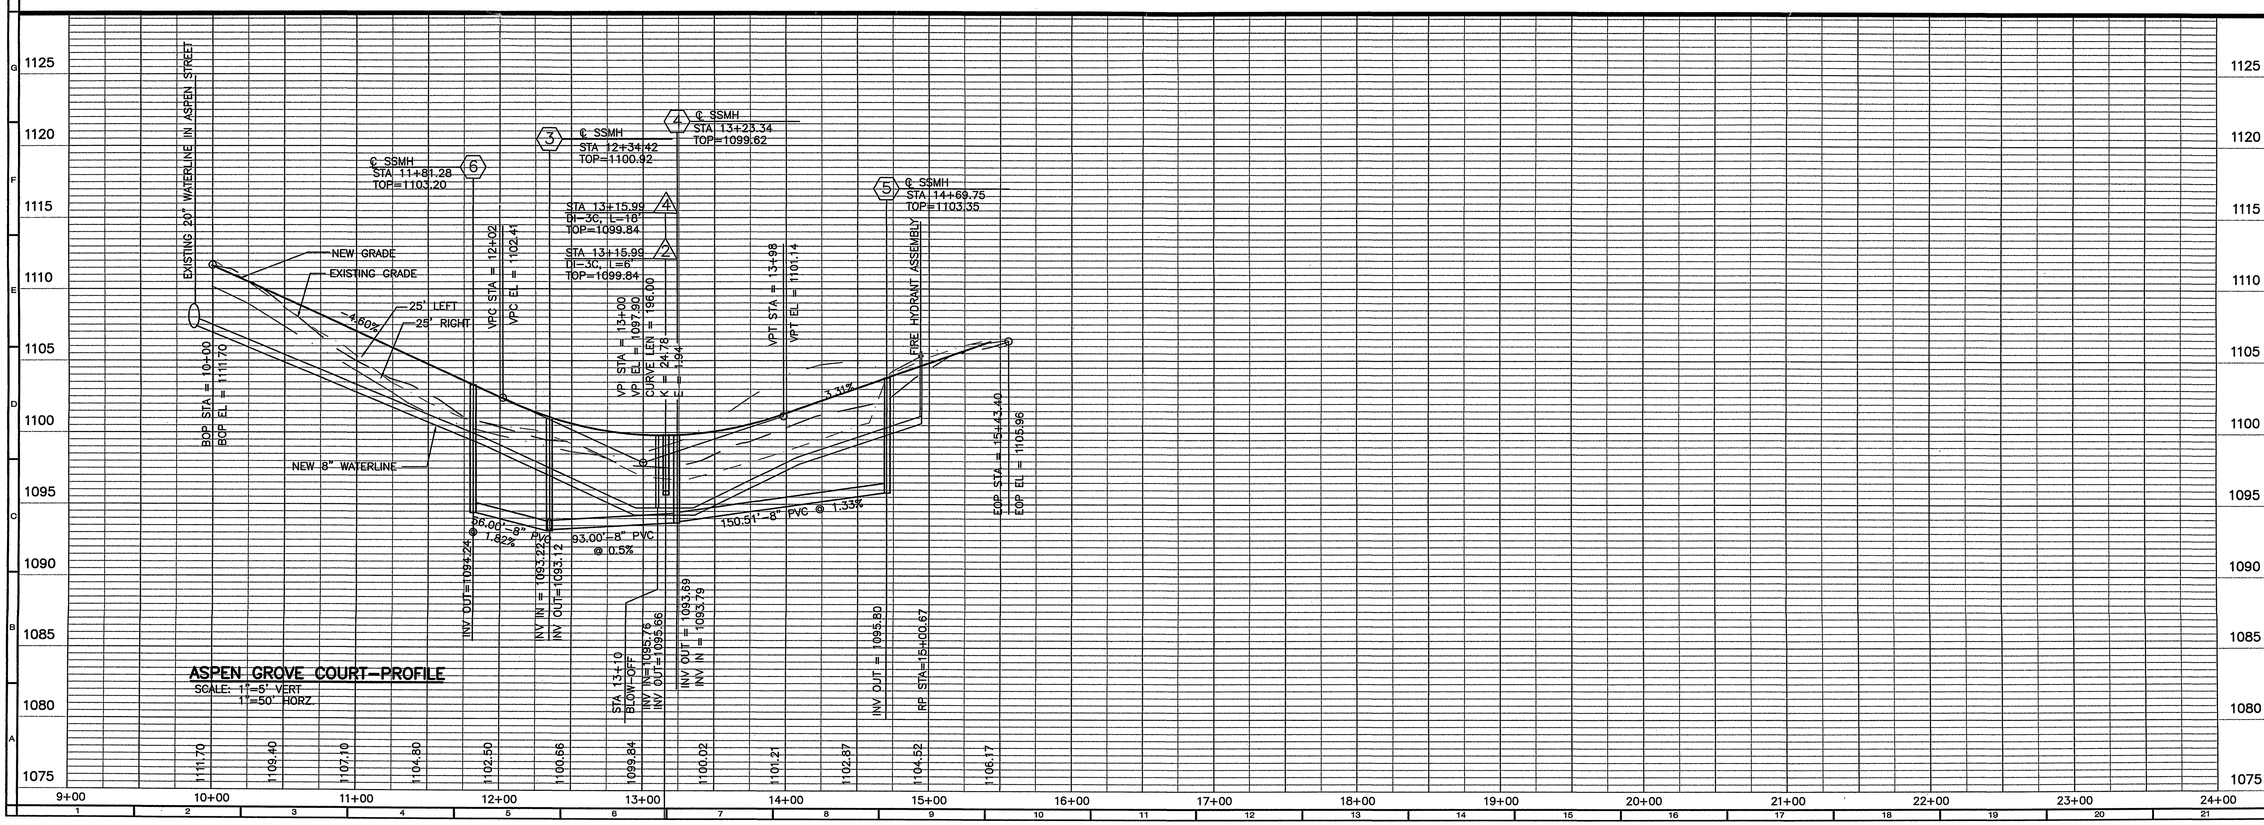

ASPEN GROVE COURT–PROFILE

SCALE: 1"=5' VERT
1"=50' HORZ

COMMONWEALTH OF VIRGINIA
ROGER I. STURGILL
No. 033058
2/13/02
PROFESSIONAL ENGINEER

BALZER AND ASSOCIATES INC.
REFLECTING TOMORROW

• PLANNERS • ARCHITECTS
• ENGINEERS • SURVEYORS

1208 Corporate Circle
Roanoke, Virginia 24018
Phone: 540/772-9580
FAX: 540/772-8050

501 Branchway Road
Suite 100
Richmond, Virginia 23236
Phone: 804/794-0571
FAX: 804/794-2635

880 Technology Park Drive
Suite 200
Glen Allen, Virginia 23059
Phone: 804/553-0132
FAX: 804/553-0133

ASPEN GROVE SUBDIVISION

BLUE RIDGE HOUSING DEV. CORP.

PLAN AND PROFILE–ASPEN GROVE COURT

CITY OF ROANOKE, VIRGINIA

DRAWN BY: DRB
DESIGNED BY: DRB
CHECKED BY: RIS
DATE: DEC. 14, 2001
REVISIONS:
2-8-02

SCALE: AS SHOWN

SHEET NO.
3 OF 7

JOB NO.
R0000338.01

J:\00\R0000338\C1\C3_R0000338_PP.dwg Tue Feb 12 14:52:12 2002 drb