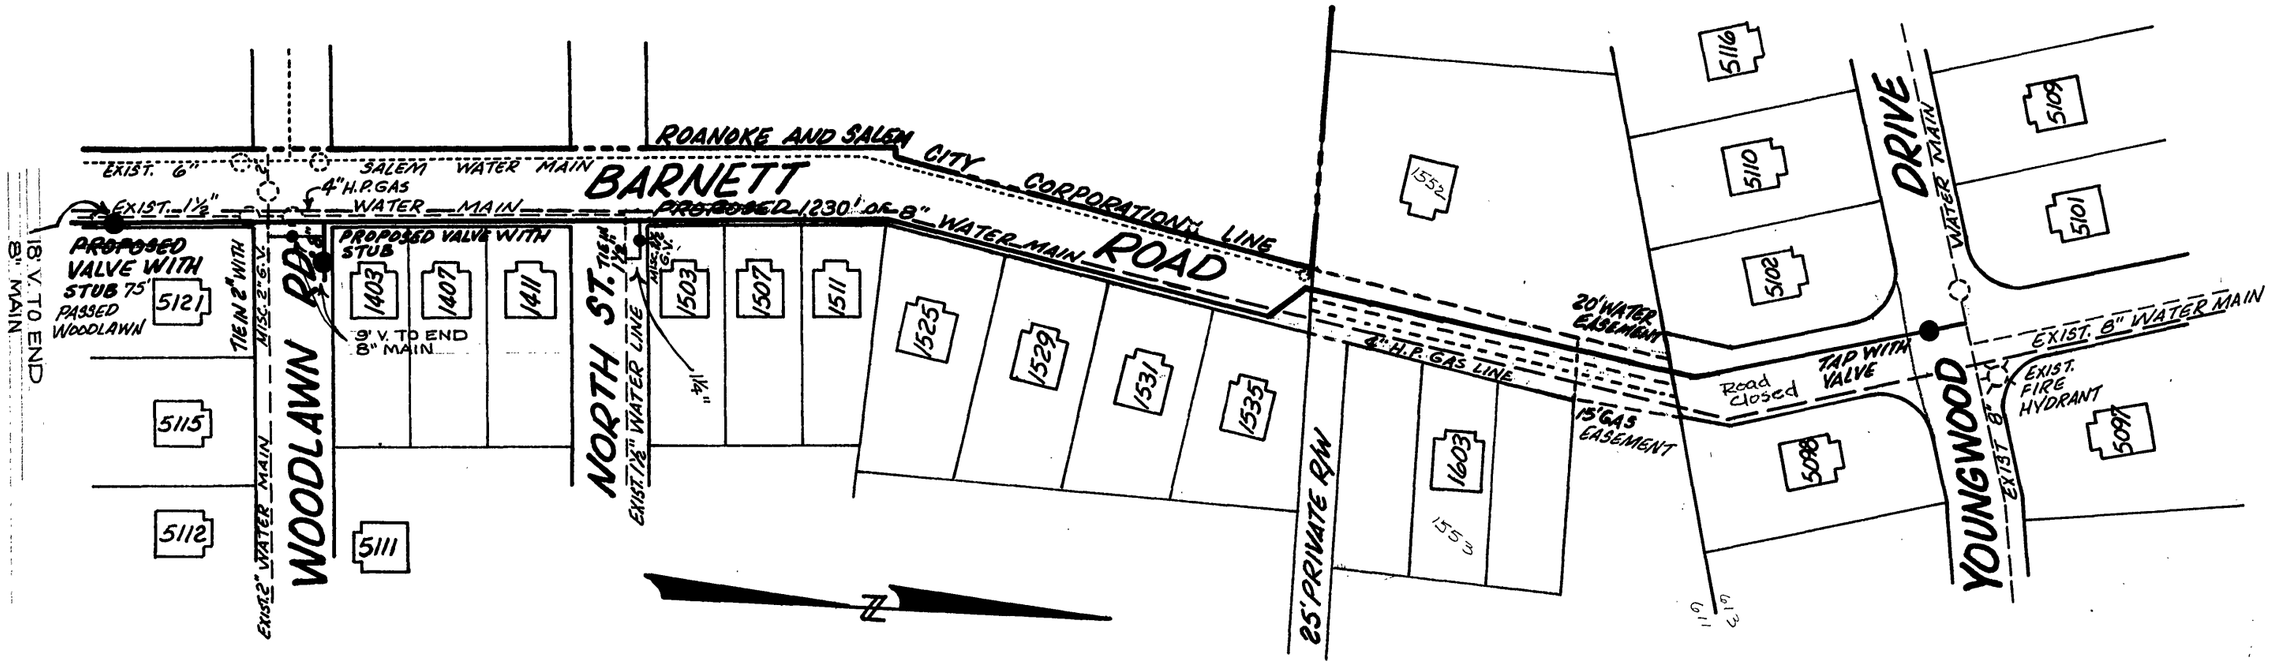

DATE STARTED 9-30-77				
DATE COMP. 11-4-77				
PROJ. MAIN	SIZE	VALVE	VAULT	BOX
1230'	8"	3	3	Ø
2'	2"		1	
	1¼			#1
F.H. COMP.				
F.H. STUB ONLY				
SERV. INS. BY:				
MAIN INS. BY: U.L.F.				
NO. ¾" SERV. INS.				
CITY OR CO.				
DEPT. INSP. U.W. Motley				

DIRECTOR UTILITIES & OPERATIONS — DATE 9/2/77

CITY ENGINEER OF ROANOKE, VA. — DATE 9-2-77

DIRECTOR OF PUBLIC WORKS — DATE 9-5-77

AGENT FOR ROANOKE PLANNING COMM. — DATE SEPT. 2, 1977

DATE	REV.	DESCRIPTION	BY
		CITY ENGINEER	

~~PROPOSED~~ 8" WATER MAIN ON BARNETT ROAD N.W.

DRAWN RCS
CHECKED
APP'D
DATE AUG. 30, 1977
JOB NO. 77-15
SHEET 1
OF 1

CITY OF ROANOKE
OFFICE OF CITY ENGINEER
ROANOKE, VIRGINIA

CONTRACTOR MUST VERIFY ALL DIMENSIONS AT PROJECT BEFORE PROCEEDING WITH WORK