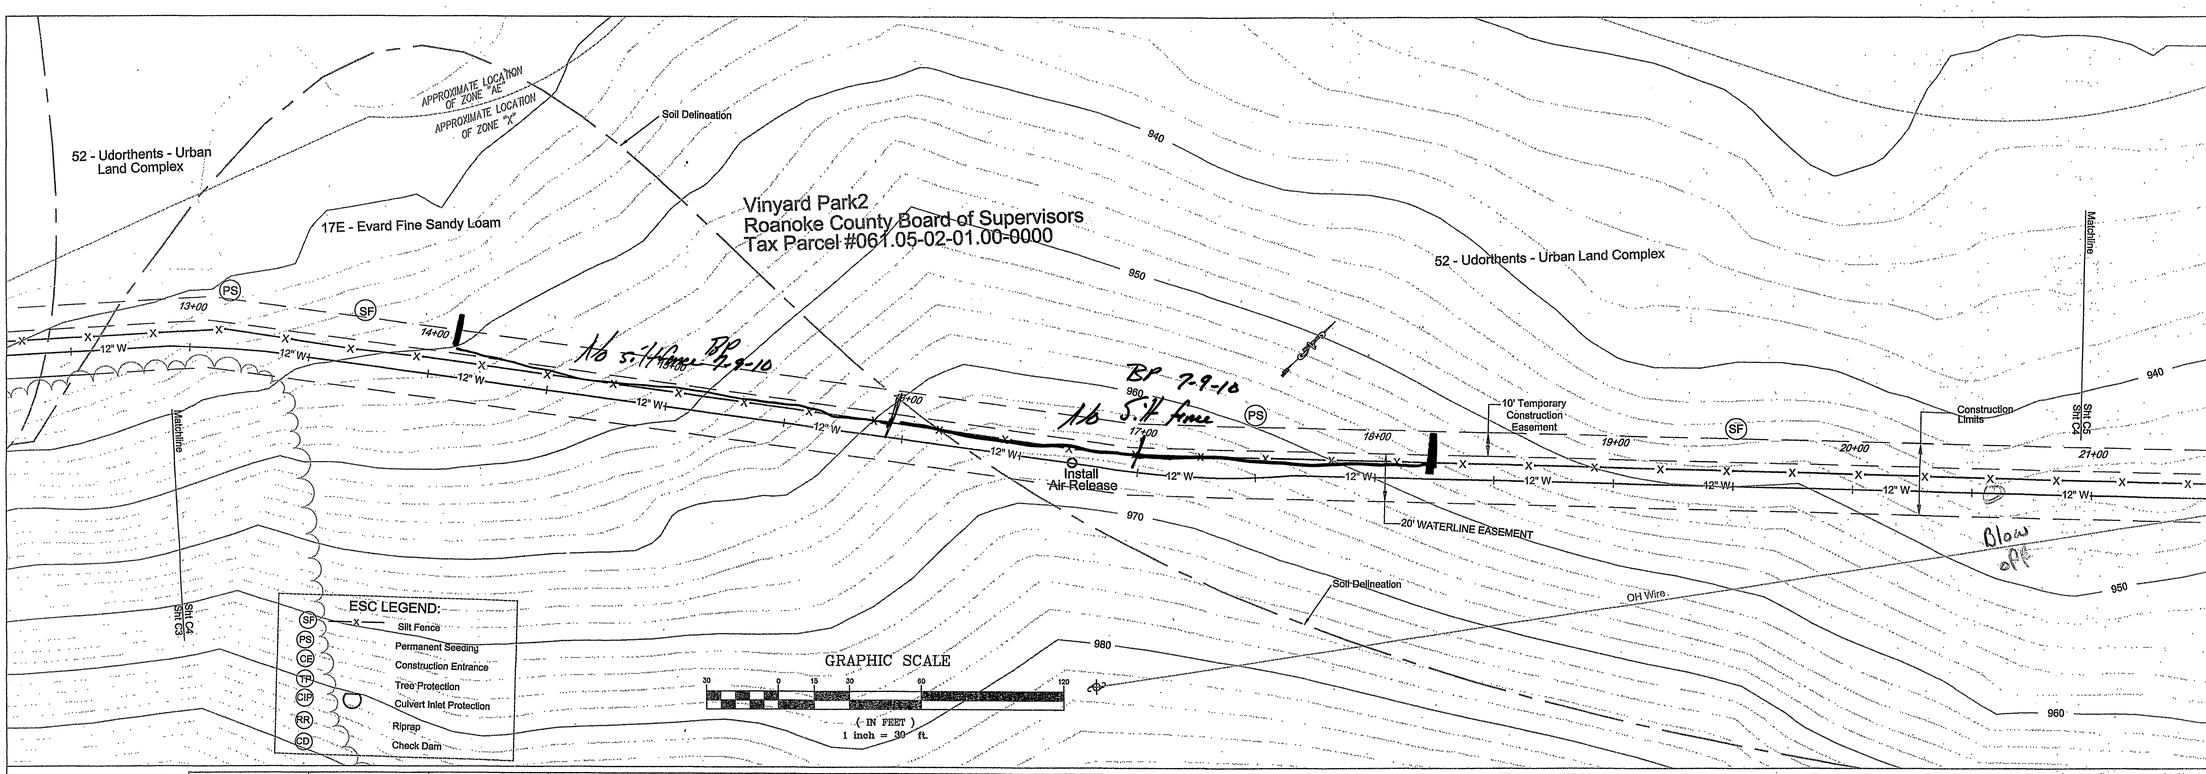

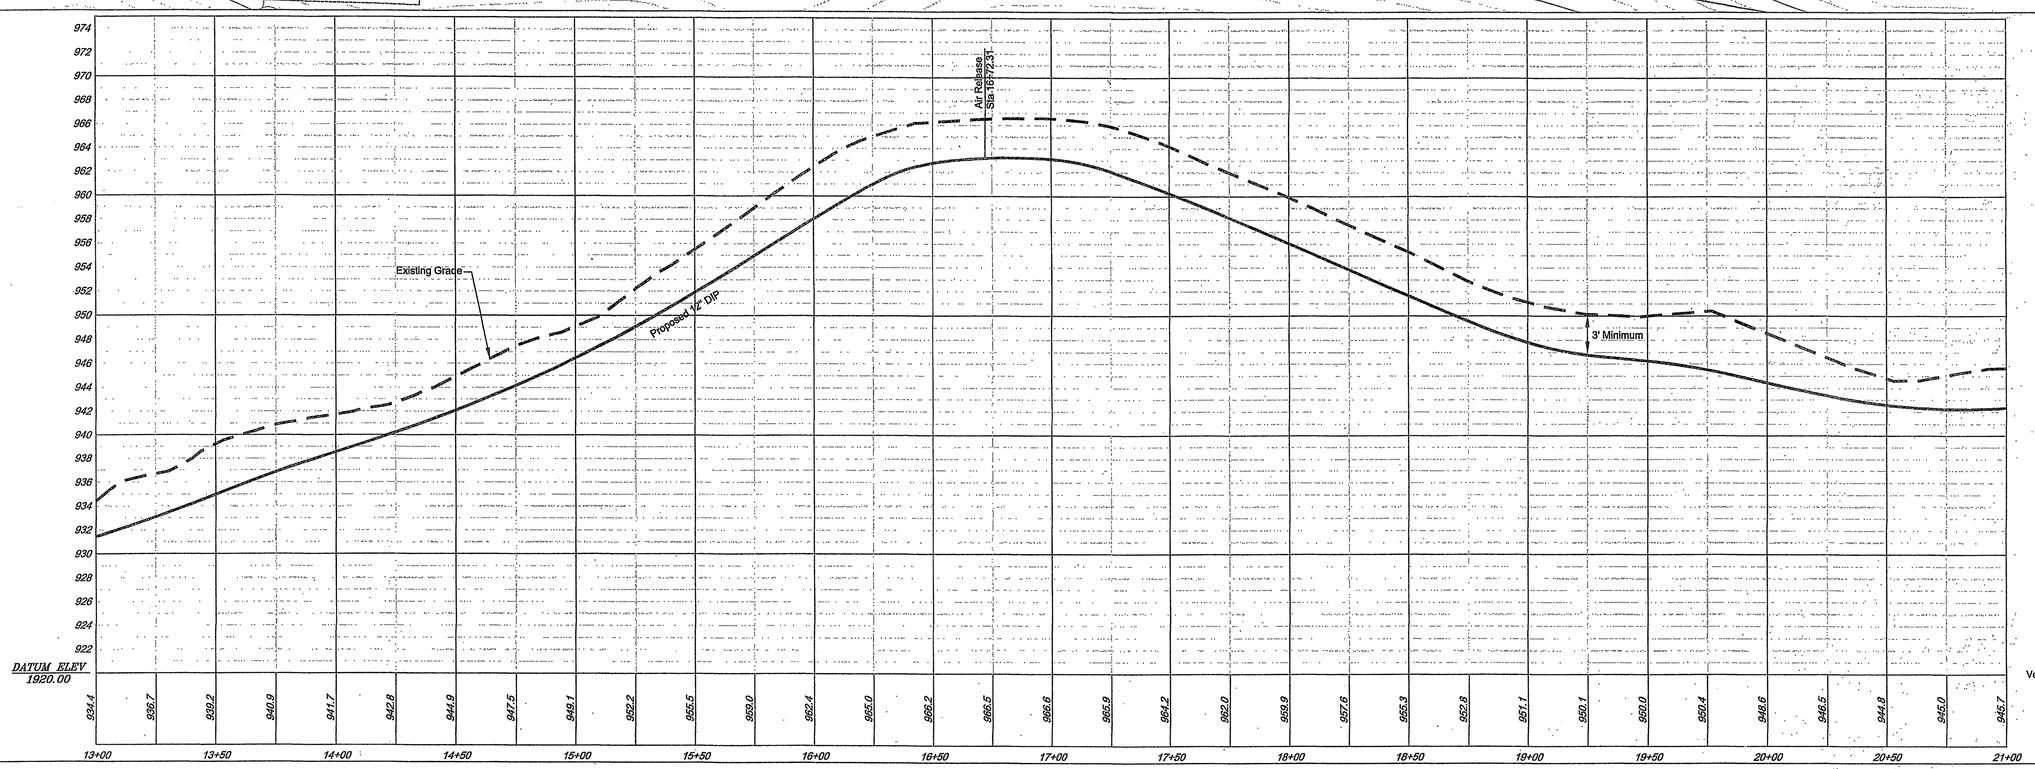

WESTERN VIRGINIA WATER AUTHORITY
ENGINEERING SERVICES
601 S JEFFERSON ST, SUITE 300
ROANOKE, VA 24011
540-853-5700

CORPORATE SEAL OF THE WESTERN VIRGINIA WATER AUTHORITY
CASSANDRA D. ALTICE
Lic No. 035867
STATE OF VIRGINIA
PROFESSIONAL ENGINEER

BERKLEY ROAD
WATERLINE RELOCATION

CIVIL/SITEWORK/ESC PLAN

Rev	Description	Date	By
2	Respond to Roa County Comments Rev 1	3/31/10	CDA
2b	Respond to Roa City Comments Rev 1	4/2/10	CDA
3	Respond to Roa County Comments dated 4/16	4/30/10	CDA

APPROVED

Designed: CDA
Drawn: CDA
Checked: AAS
Approved: JGR
Date: 25 Jan 2010
Project:

C4
Sheet 4 of 9