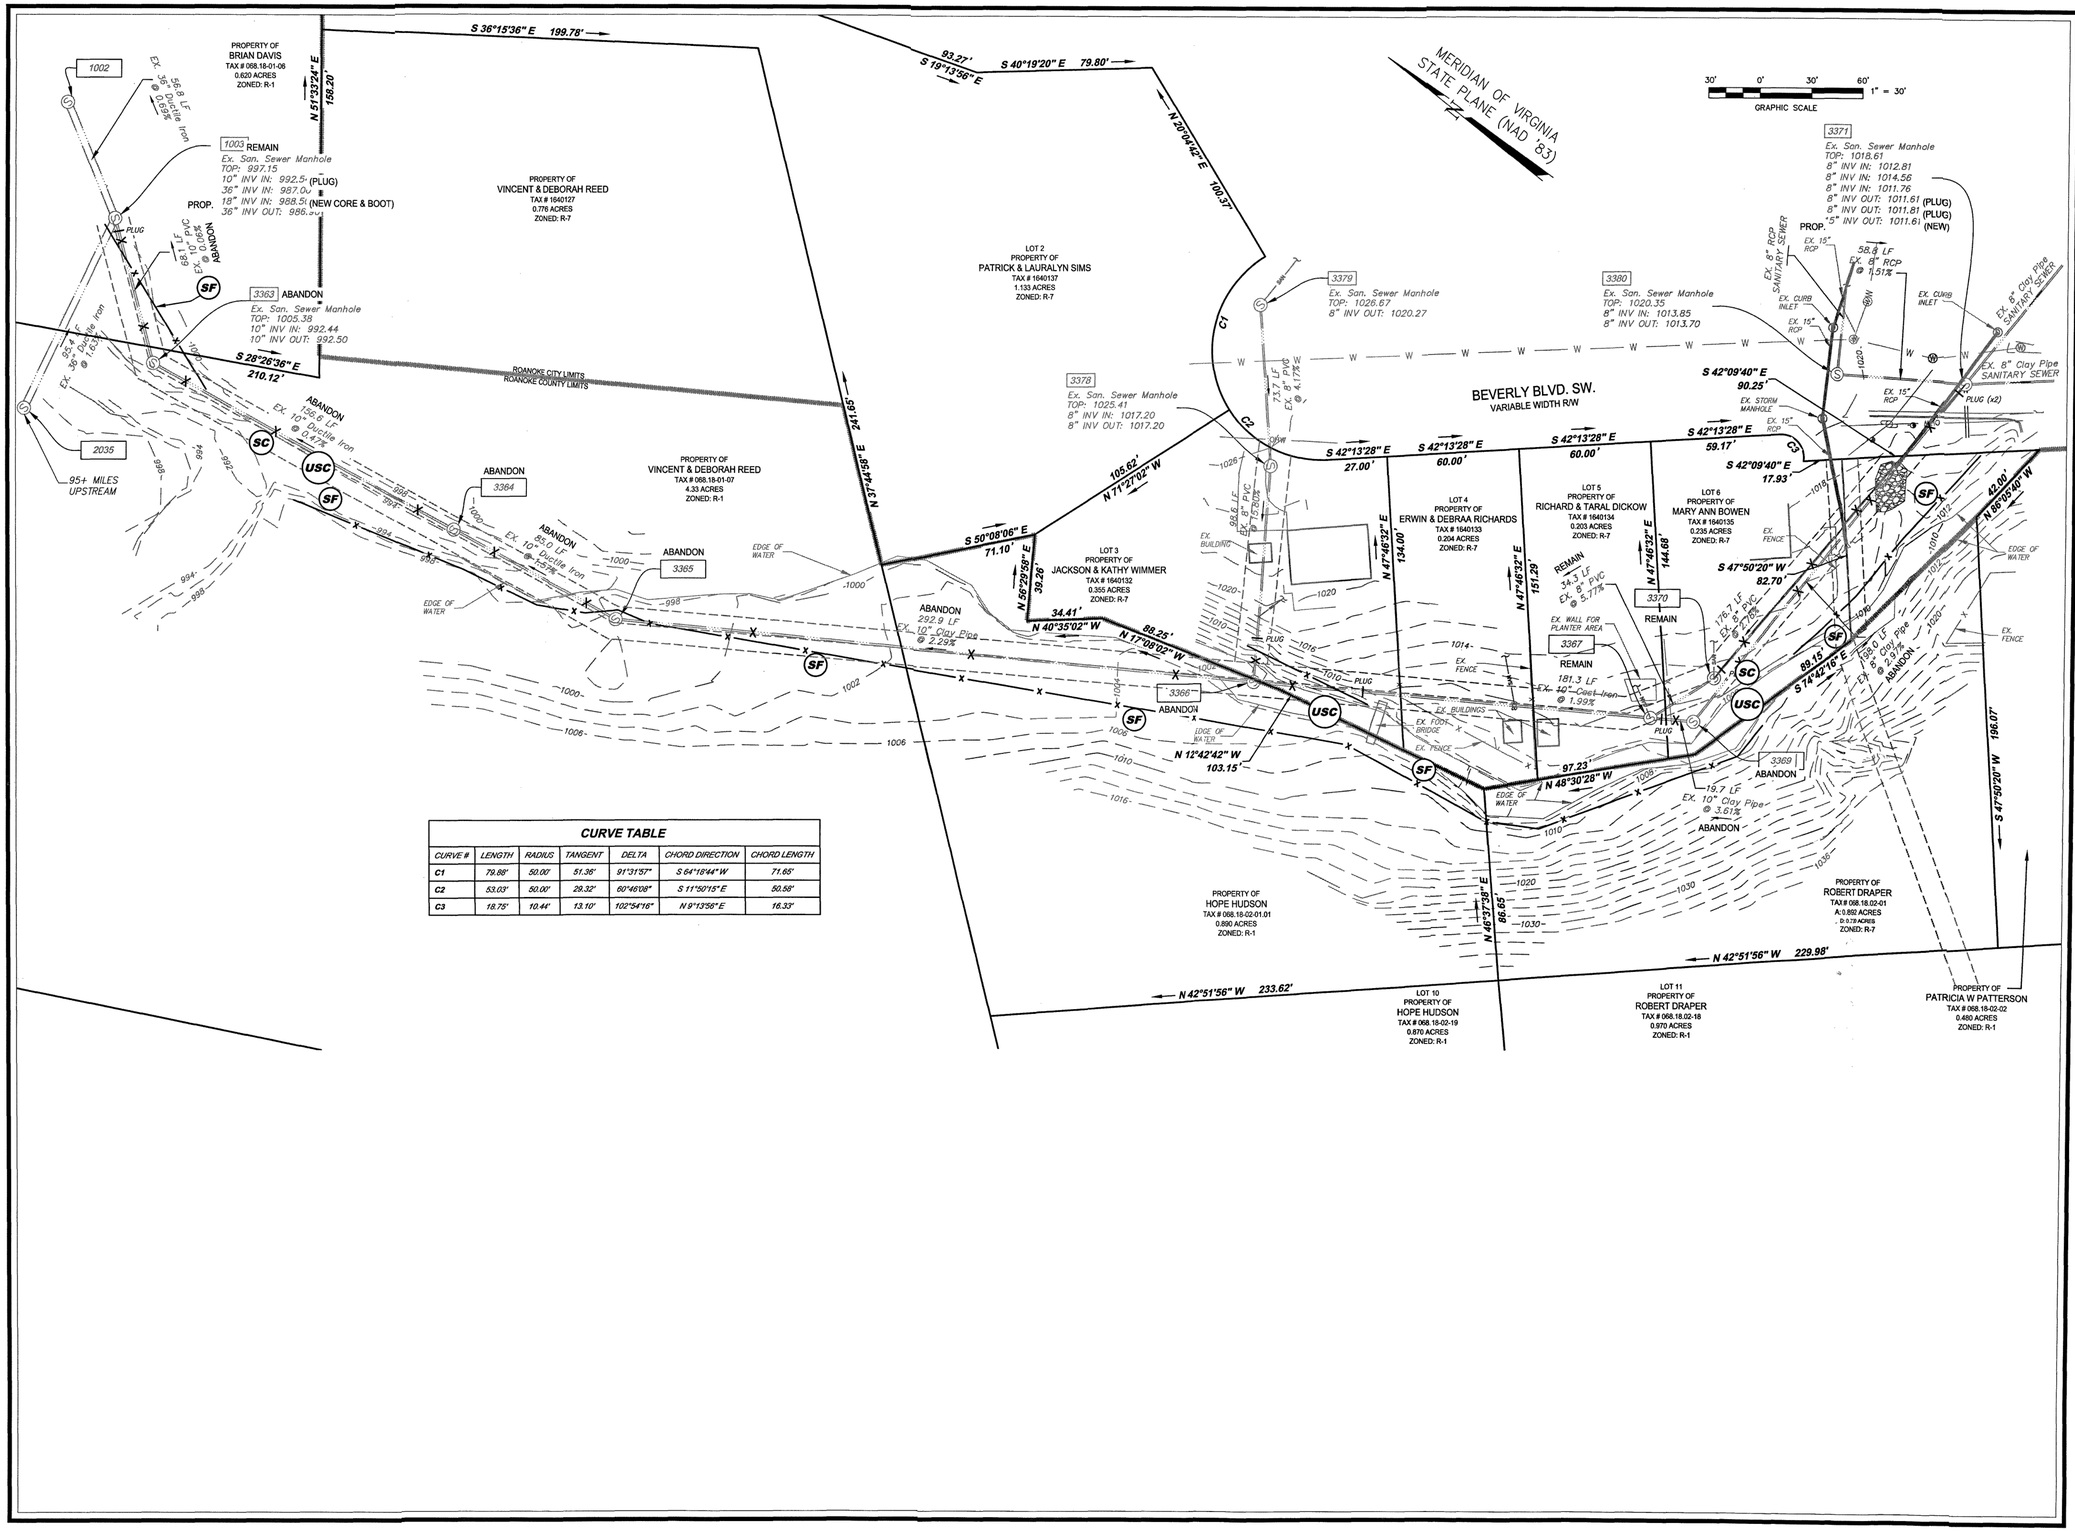

CURVE TABLE

CURVE #	LENGTH	RADIUS	TANGENT	DELTA	CHORD DIRECTION	CHORD LENGTH
C1	79.88'	50.00'	51.36'	91°31'57"	S 64°18'44" W	71.65'
C2	53.03'	50.00'	28.32'	60°46'08"	S 11°50'15" E	50.58'
C3	18.75'	10.44'	13.10'	102°54'16"	N 9°13'56" E	16.33'

parker DESIGN GROUP
ENGINEERS • SURVEYORS • PLANNERS • LANDSCAPE ARCHITECTS
2122 Carolina Ave. SW. Cary Street
Roanoke, VA 24014 Richmond, VA 23220
Ph: 540-387-9165 804-358-2947
Fax: 540-389-5267 804-359-9645
www.parkerdg.com

These documents are the property of Parker Design Group(PDG) and may not be reproduced or used without the express permission of PDG. Any reuse of these documents without authorization of PDG will be at the sole risk of the individual or entity utilizing said documents.

COMMONWEALTH OF VIRGINIA
SIMON L. RUTROUGH
Lic. No. 050774
03/04/2016
PROFESSIONAL ENGINEER

Beverly BLVD Sewer Replacement Provided for WWA

Roanoke City/Windsor Hills Magisterial District
Roanoke City/County

REVISIONS:

ADDENDUM 2 8/19/16

DESIGNED BY:	JPA
DRAWN BY:	JPA
CHECKED BY:	SLR
SCALE:	1" = 30'
DATE:	22 April 2016

SHEET TITLE:

EXISTING CONDITIONS

C02

02 OF 05

PROJECT NUMBER: 15-0179-02