Entrance Grading Plan 10/11/2007
Field Revision

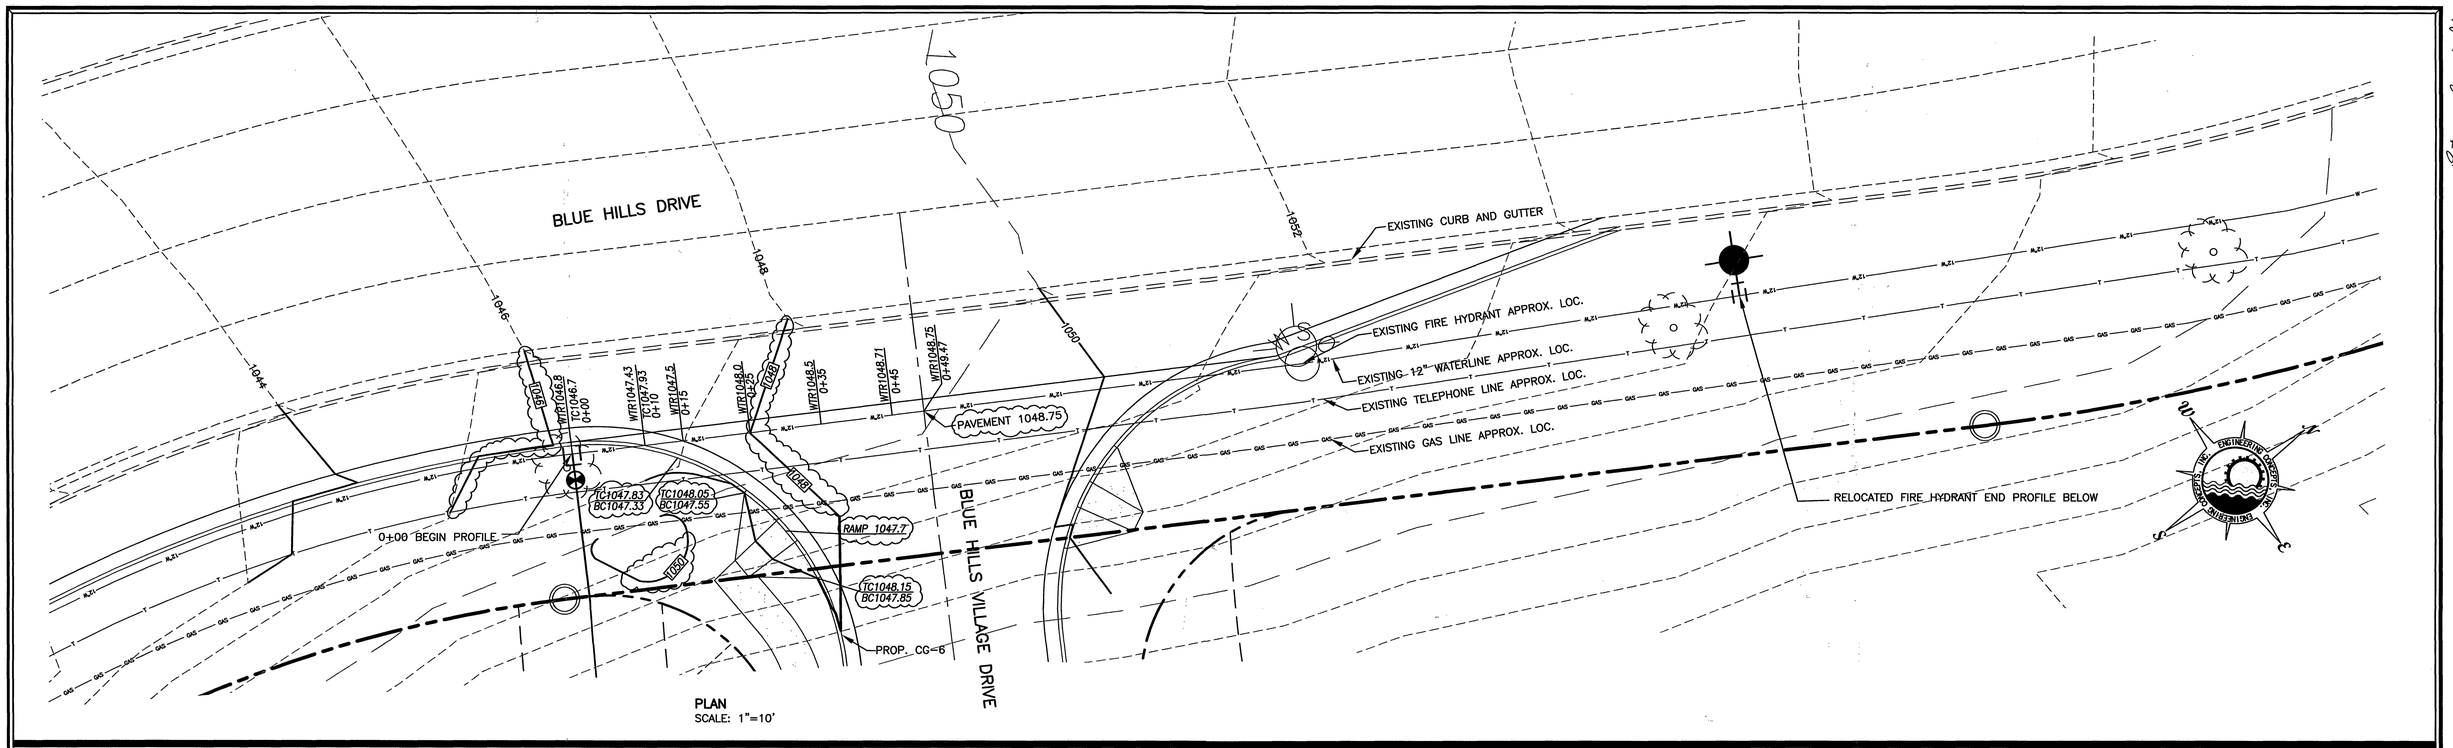

PLAN
SCALE: 1"=10'

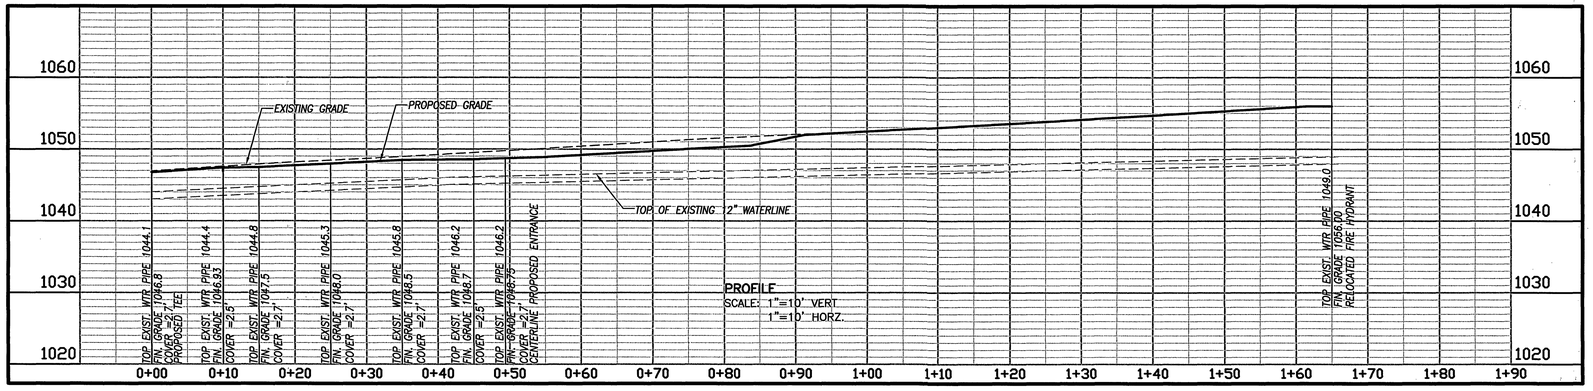

PROFILE
SCALE: 1"=10' VERT.
1"=10' HORZ.

NOTE:
BASED ON FIELD VERIFICATION OF WATERLINE DEPTH, THIS REVISION MEETS THE WESTERN VIRGINIA WATER AUTHORITY COVER REQUIREMENTS. MAXIMUM ENTRANCE GRADE REVISION IS +0.6'.

COMMONWEALTH OF VIRGINIA
JACK DURRELL ELLINWOOD
No. 001107
10/11/07
LANDSCAPE ARCHITECT

ENGINEERING CONCEPTS, INC.
3433 BRAMBLETON AVENUE, SUITE 200B
ROANOKE, VIRGINIA 24018
540.776.5715 FAX: 540.776.8543

No.	Revision	By	Appd	Date

Drawn	DRB
Designed	JDE
Checked	JDE
Approved	JDE/DRB

FIELD REVISION
ENTRANCE GRADING PLAN

BLUE HILLS VILLAGE
ROANOKE, VIRGINIA

SCALE: 1"=10'
OCT. 11, 2007
PROJECT: 06067
1