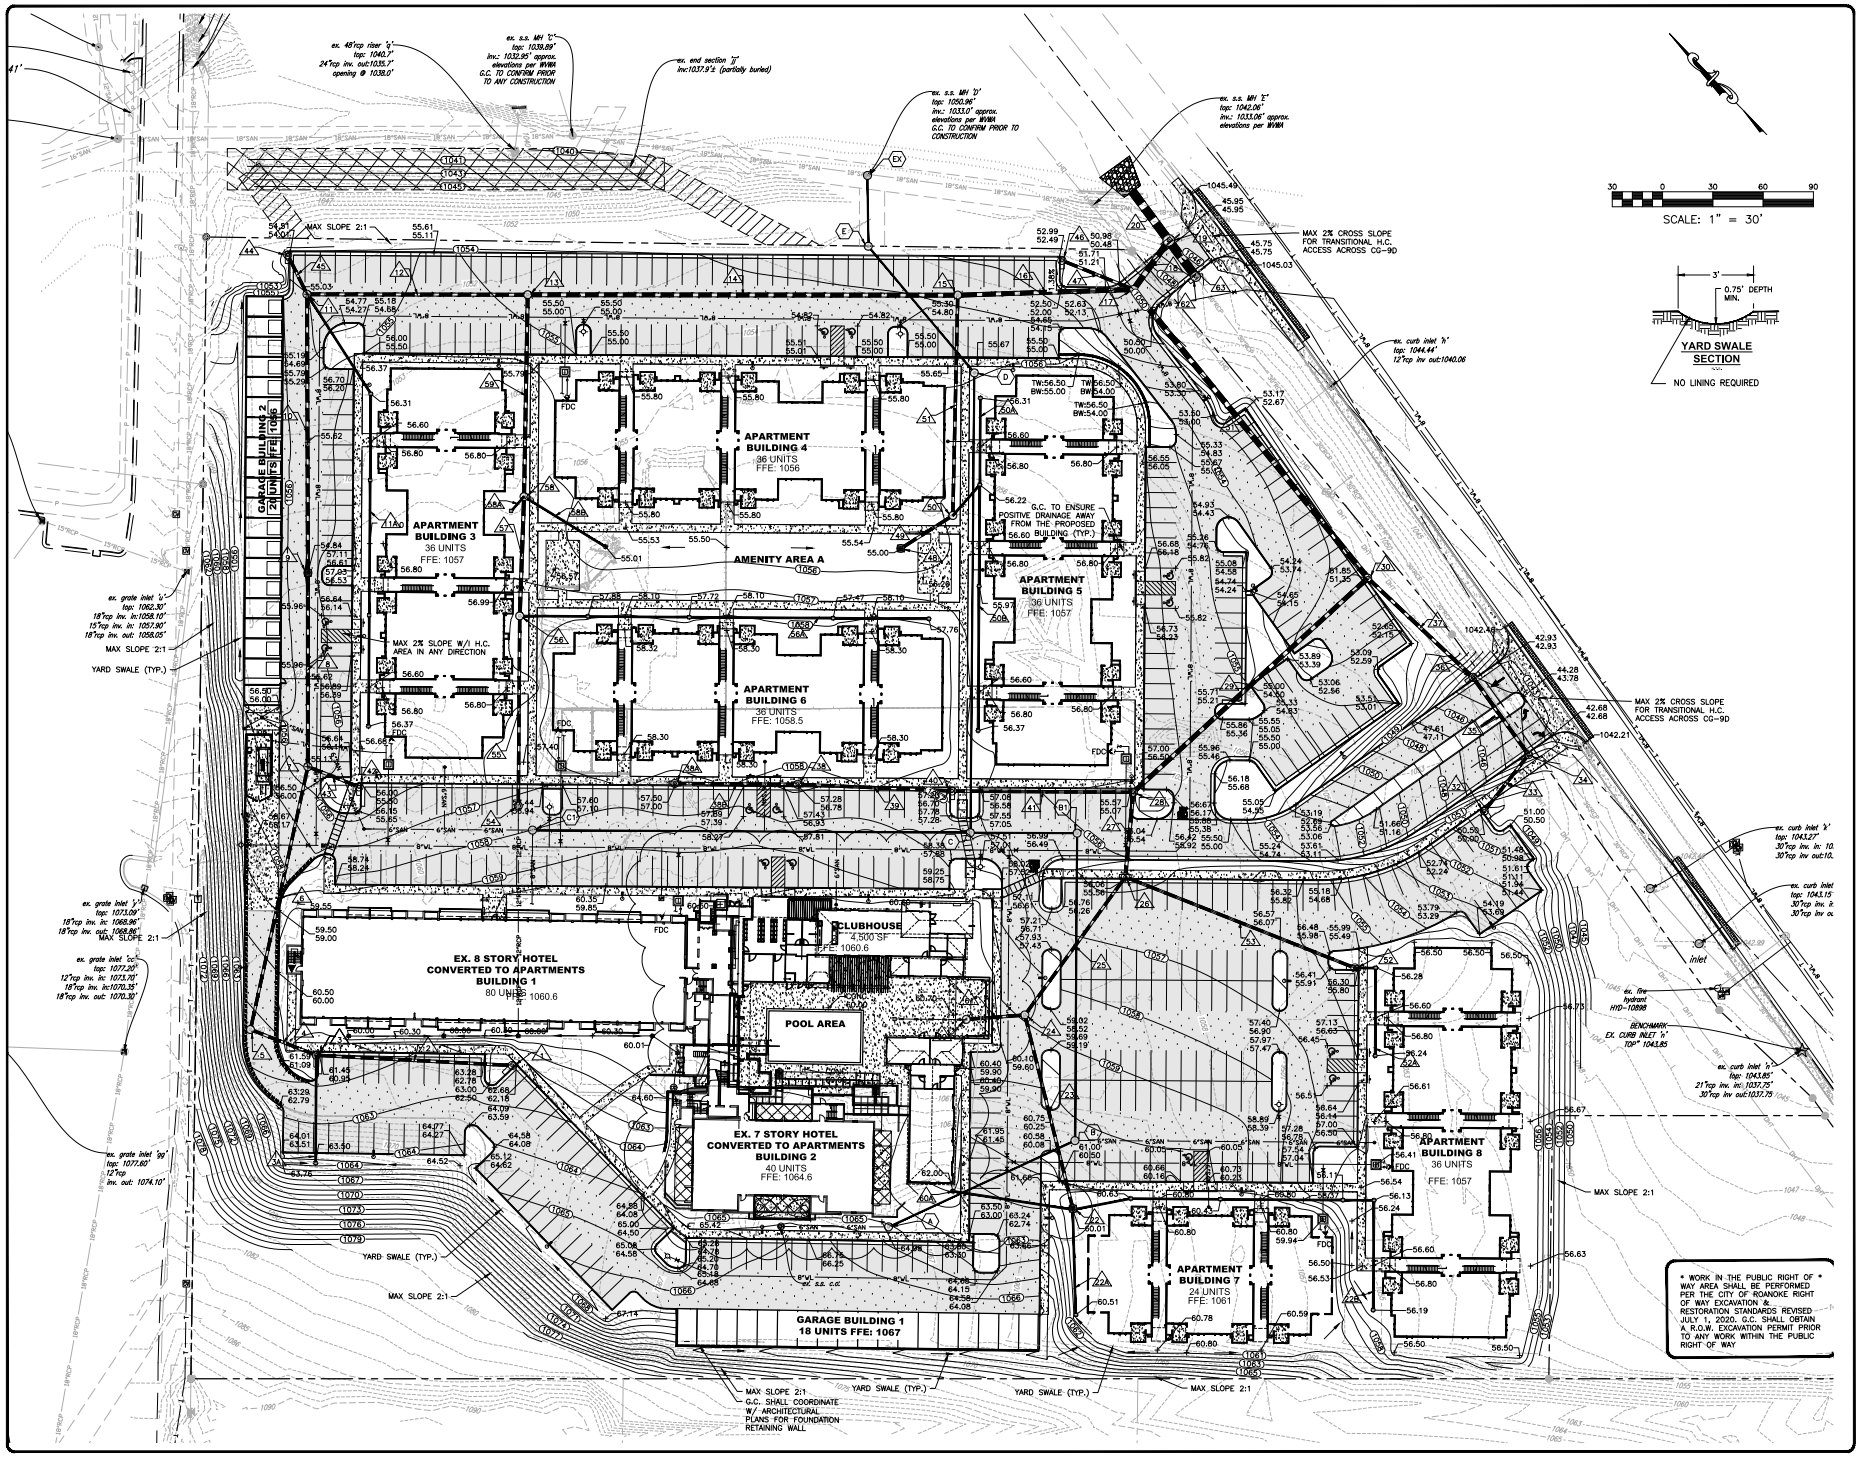

BALZER & ASSOCIATES
PLANNERS / ARCHITECTS
ENGINEERS / SURVEYORS

Roanoke / Richmond
New River Valley / Staunton
Harrisonburg / Lynchburg

www.balzer.cc

1208 Corporate Circle
Roanoke, VA 24018
540.772.9580

COMMONWEALTH OF VIRGINIA
CHRISTOPHER P. BURNS
Lic. No. 47538
2/2/2021
PROFESSIONAL ENGINEER

THE VIEW AT BLUE RIDGE COMMONS

2801 HERSHBERGER ROAD NW

GRADING PLAN

CITY OF ROANOKE, VIRGINIA

DRAWN BY	SMD
DESIGNED BY	BTC
CHECKED BY	BTC
DATE	5/6/2020
SCALE	1"=30'
REVISIONS	
6/15/2020	
7/6/2020	
F.R. #1 - 11/2/2020	
F.R.#2 - 2/2/2021	

C7

PROJECT NO. 04200005.00