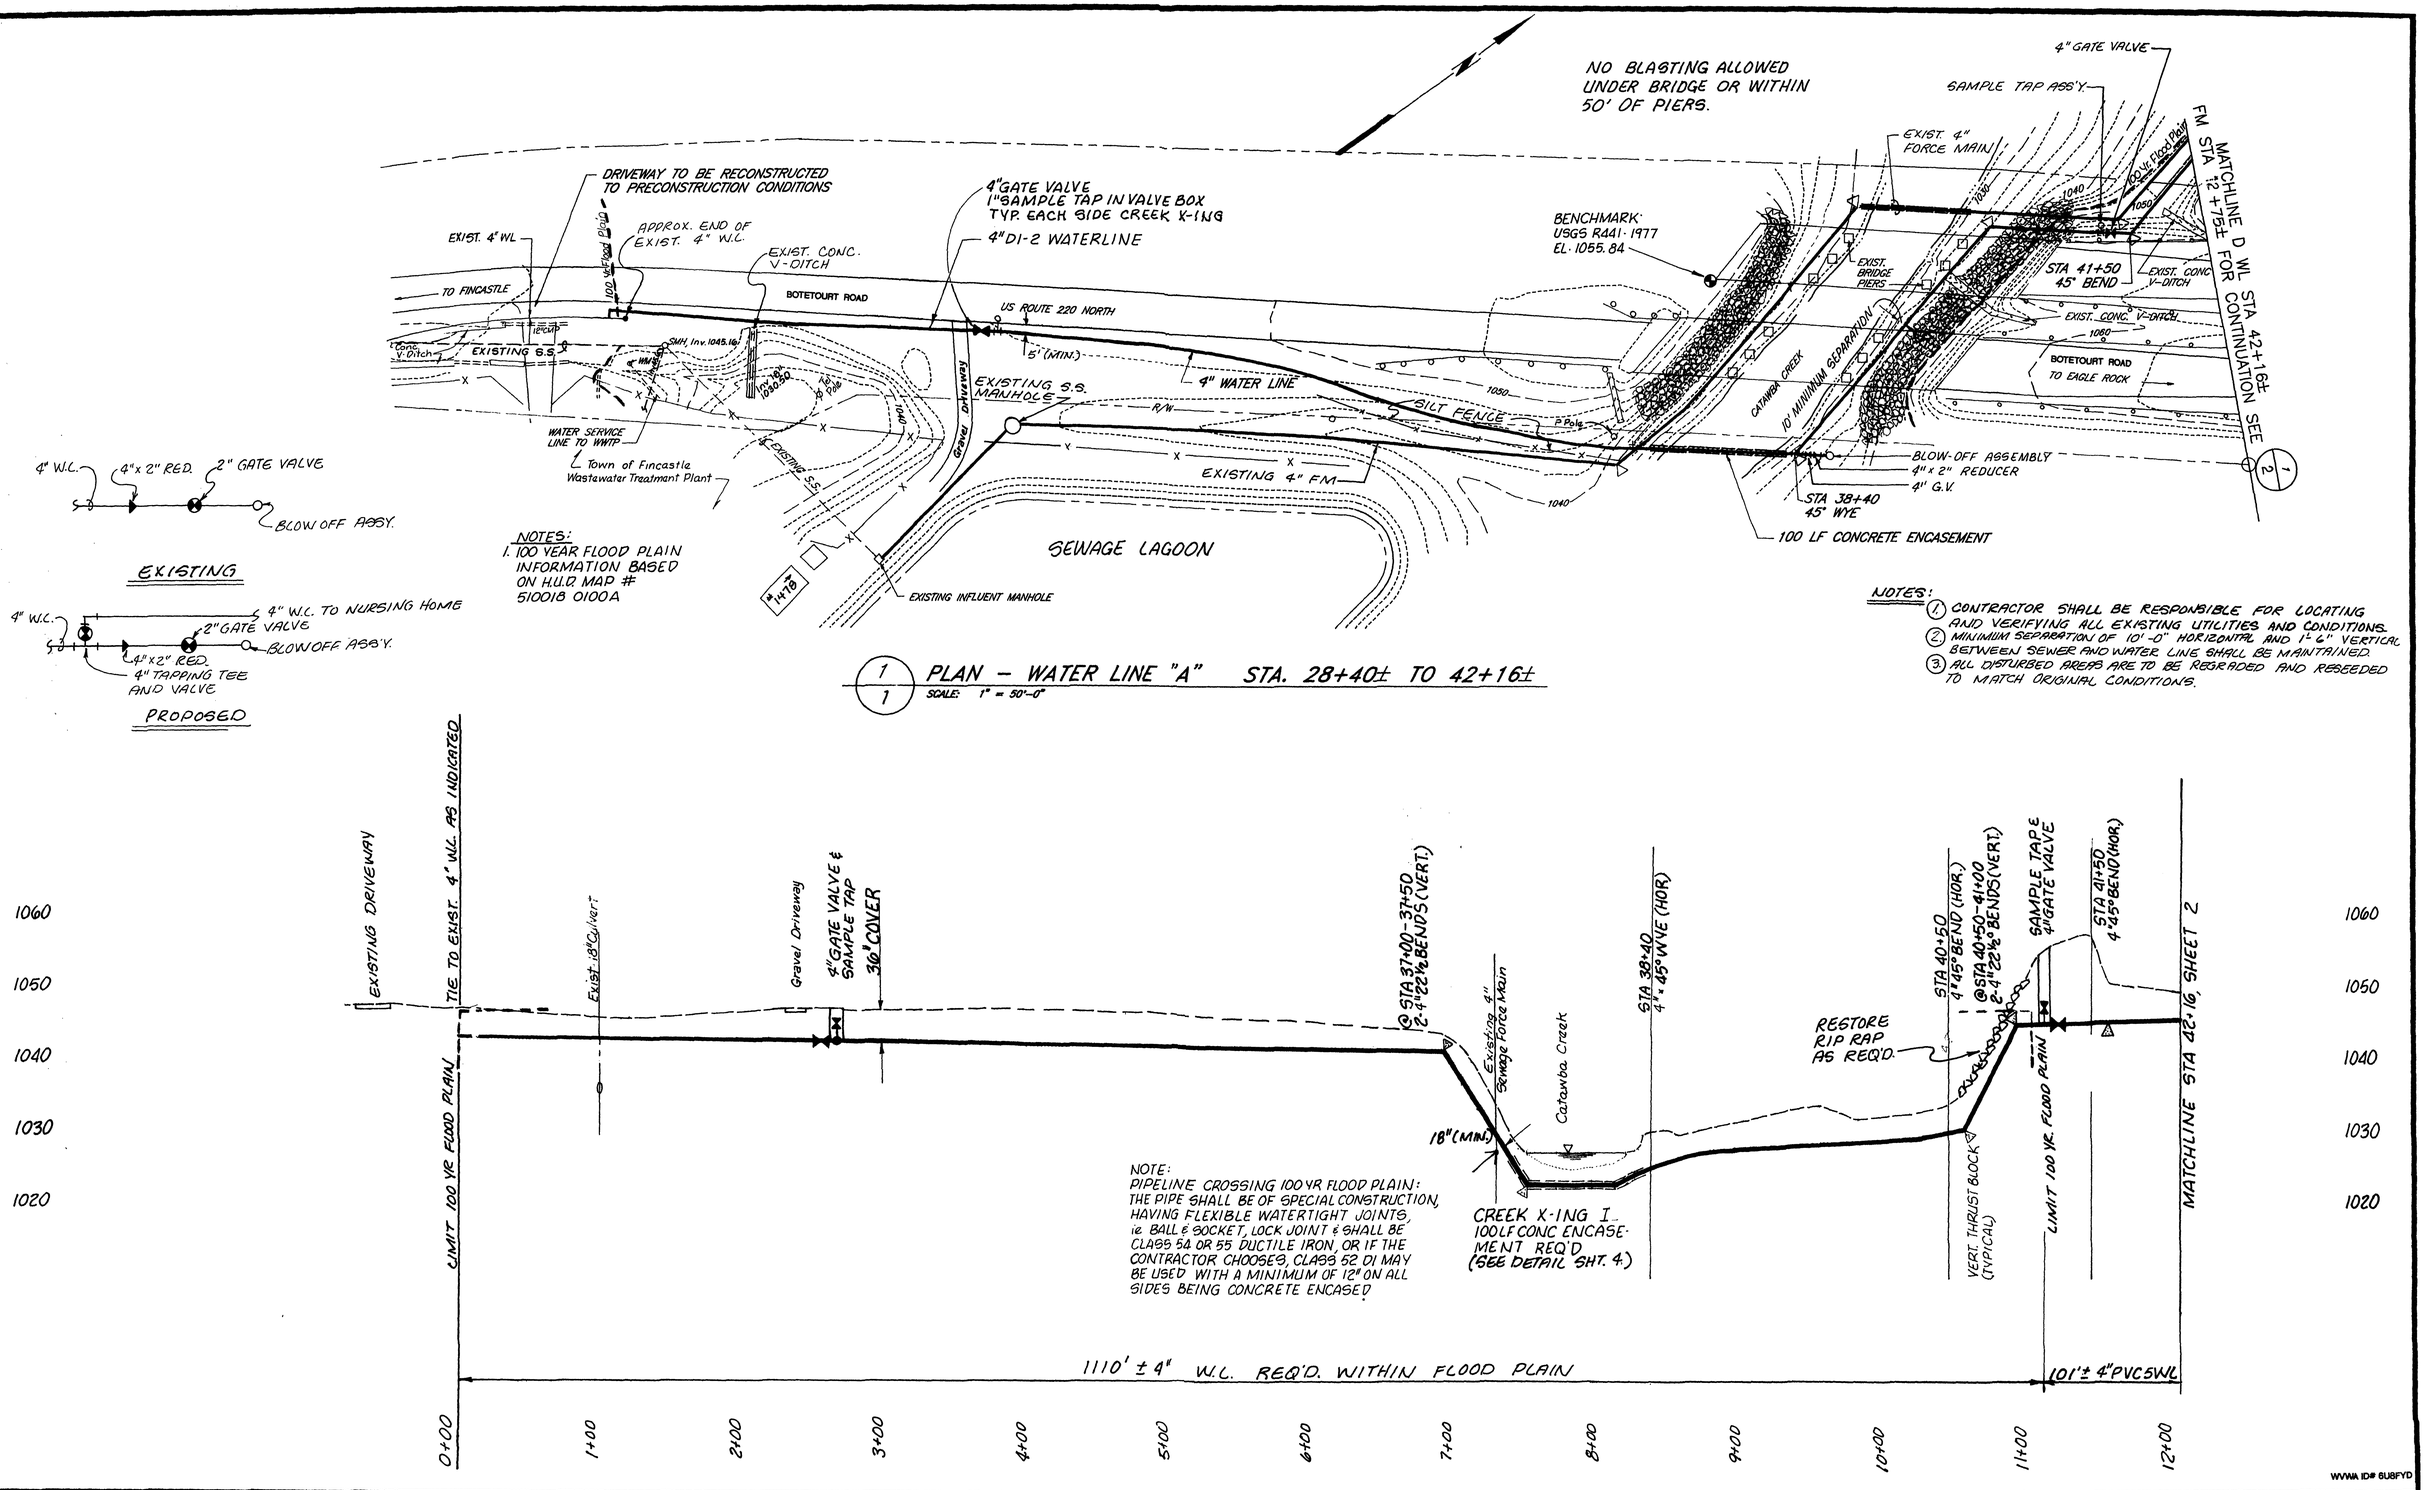

CLEAN WATER ENGINEERS, INC.

P.O. BOX 218
FINCASTLE, VIRGINIA 24090

ROUTE 1, BOX 78
HARRISONBURG, VIRGINIA 22801

COLONIAL CARE OF FINCASTLE
LIMITED PARTNERSHIP
BOTETOURT COUNTY VIRGINIA

REVISIONS		
NO.	DATE	BY
1	4-5-90	TAP
2	4-25-90	TAP

DESIGNED: DJR, LHJ	SHEET: 1
DRAWN: LHJ	SCALE: H: 1"=50' V: 1"=10'
CHECKED: CES	DATE: MAY, 1989
APPROVED: CES	PROJECT: 88114