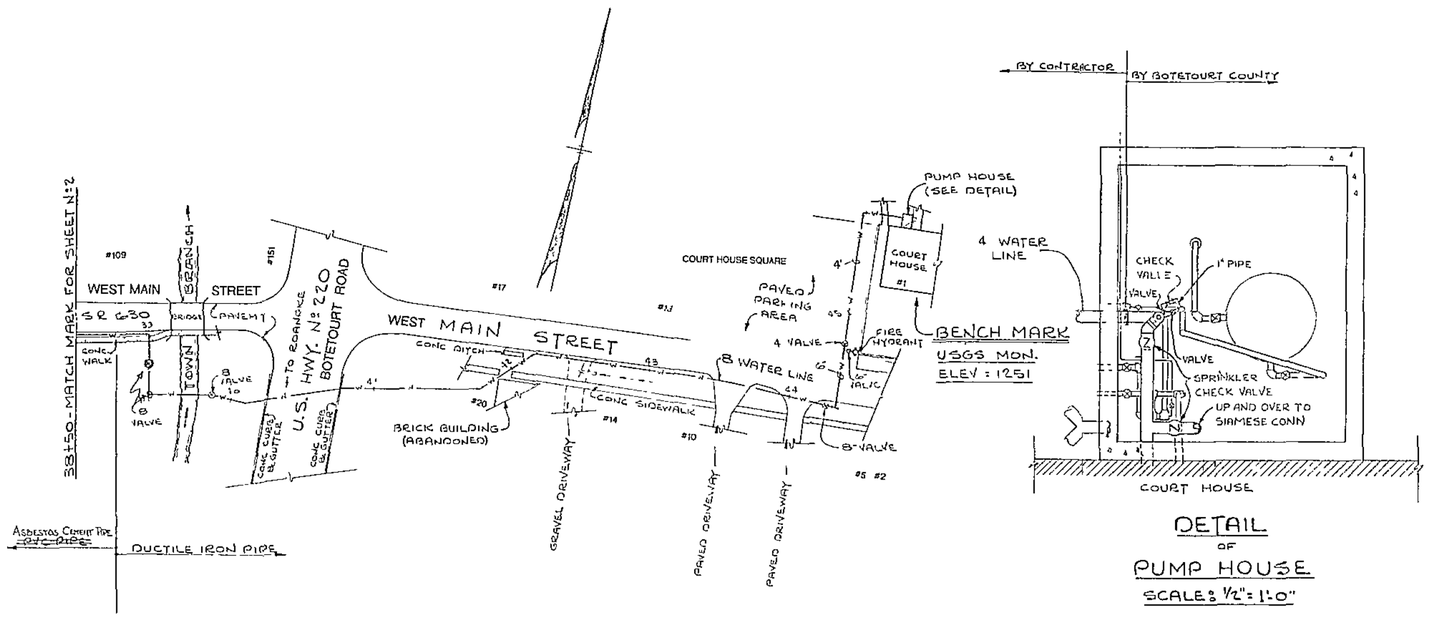

PLAN:-
SCALE: 1" = 50

DETAIL OF PUMP HOUSE
SCALE: 1/2" = 1'-0"

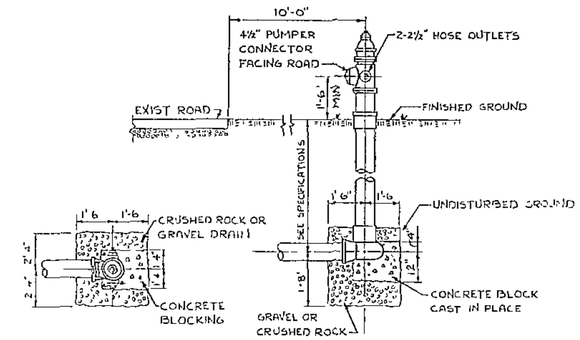

PLAN SECTION
FIRE HYDRANT INSTALLATION
NO SCALE

PROFILE:-
SCALE: HORIZ. - 1" = 50'
VERT. - 1" = 10'

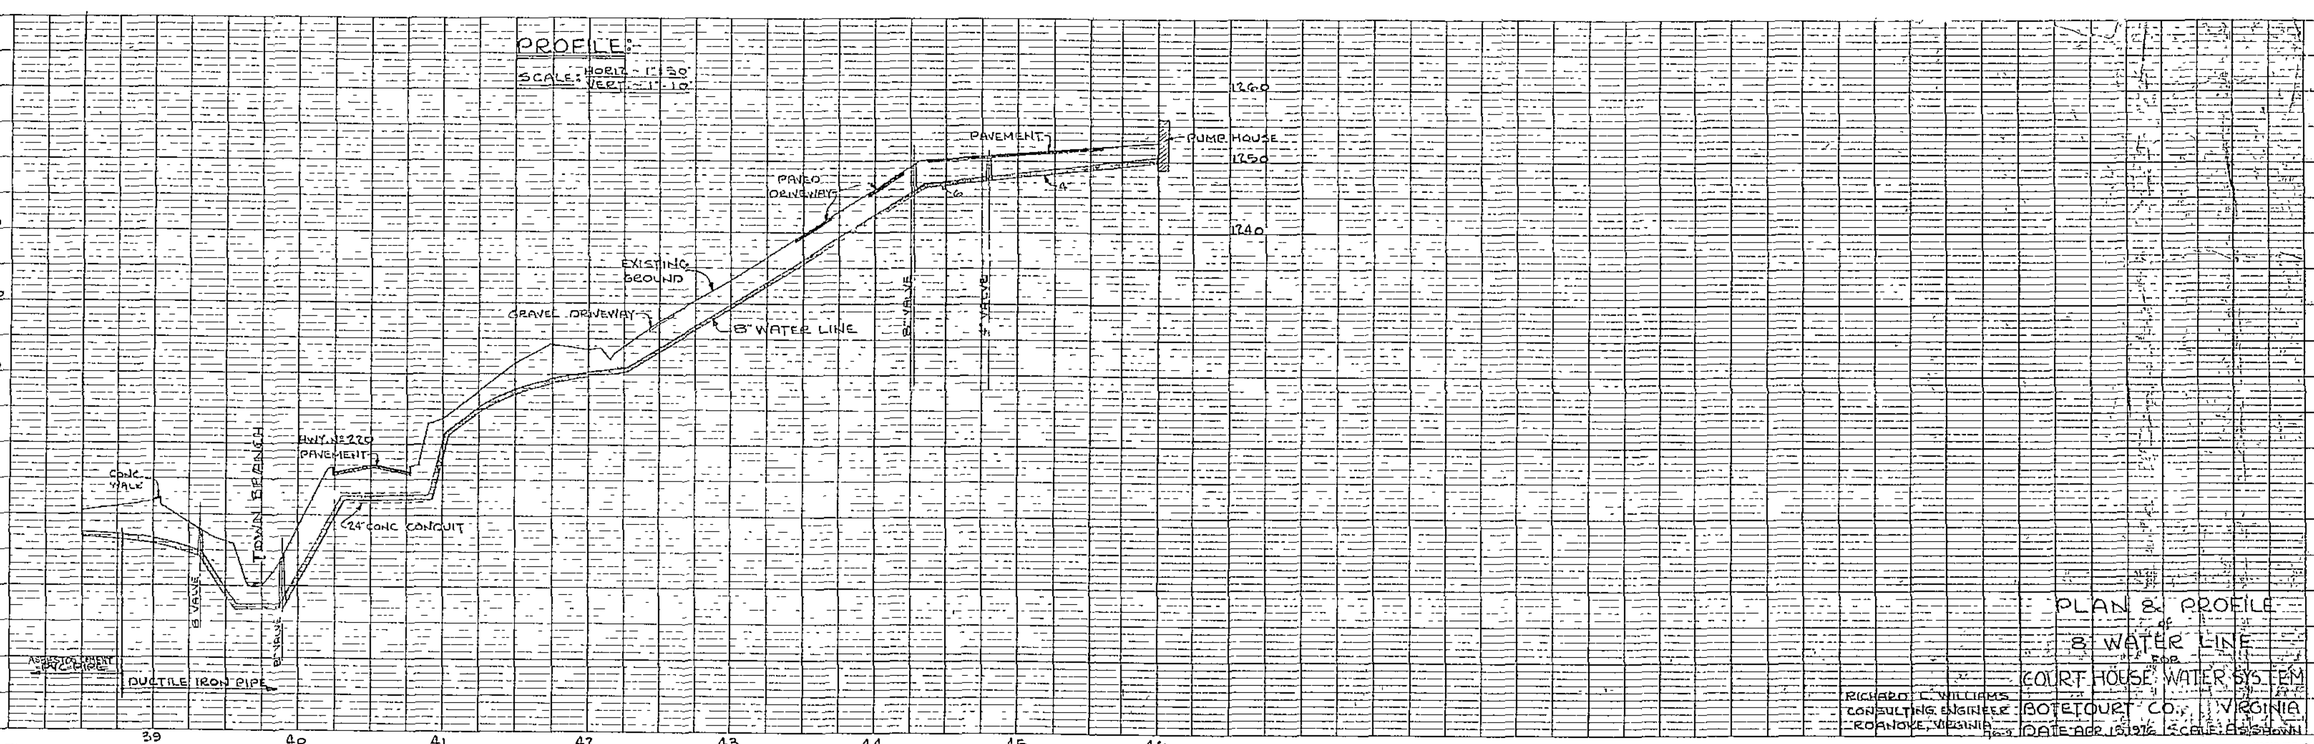

PLAN & PROFILE of 8" WATER LINE for COURT HOUSE WATER SYSTEM
BOTETOURT CO., VIRGINIA
RICHARD L. WILLIAMS
CONSULTING ENGINEER
ROANOKE, VIRGINIA
DATE: APR. 15, 1976 SCALE: AS SHOWN

WWA ID# 6UBMFA

PLATE 1—PLAN PROFILE O.P.B.&R.E. STANDARD
THE FREDERICK POST CO. CHICAGO