PROPOSED RIGHT OF WAY CURVE TABLE						
CURVE	DELTA	RAD'	TAN'	ARC'	CHORD'	BEARING
C6	13°38'26"	235.43	28.16	56.05	55.92	N 70°37'22" W
C7	29°11'42"	235.43	61.32	119.97	118.67	S 87°57'33" W
C8	12°29'37"	624.82	68.39	136.24	135.98	N 79°36'31" E
C9	26°52'43"	297.43	71.07	139.53	138.26	N 83°42'54" W
C10	09°29'02"	297.43	24.67	49.23	49.18	N 78°06'13" E
C11	07°31'39"	574.82	37.81	75.52	75.47	S 82°05'30" W

EXISTING CENTERLINE CURVE TABLE						
CURVE	DELTA	RAD'	TAN'	ARC'	CHORD'	BEARING
C16	02°33'17"	779.97	17.39	34.78	34.77	S 63°09'20" E
C17	02°30'14"	2168.91	47.40	94.79	94.78	N 63°07'48" W
C18	33°32'46"	213.96	64.49	125.27	123.49	N 81°09'18" W
C19	08°42'37"	50.00	3.81	7.60	7.59	S 77°43'00" W
C20	12°29'36"	1012.13	110.79	220.20	220.26	S 79°36'31" W

DRAINAGE EASEMENT CURVE TABLE						
CURVE	DELTA	RAD'	TAN'	ARC'	CHORD'	BEARING
C23	13°37'06"	235.43	28.11	55.96	55.83	S 70°27'11" E
C24	00°16'07"	2133.91	5.00	10.00	10.00	S 63°30'34" E

OVERHEAD ELECTRIC RELOCATION NOTE:

1. CONTRACTOR SHALL SCHEDULE FIELD REVIEW AND COORDINATE WITH ELECTRIC COMPANY PRIOR TO CONSTRUCTION TO VERIFY ADEQUATE CLEARANCE FROM VEGETATION AND STRUCTURES.

2. CARE SHALL BE TAKEN TO MINIMIZE REMOVAL OF EXISTING VEGETATION AND VERTICAL CLEARANCES SHALL BE MAINTAINED IN ALL LOCATIONS

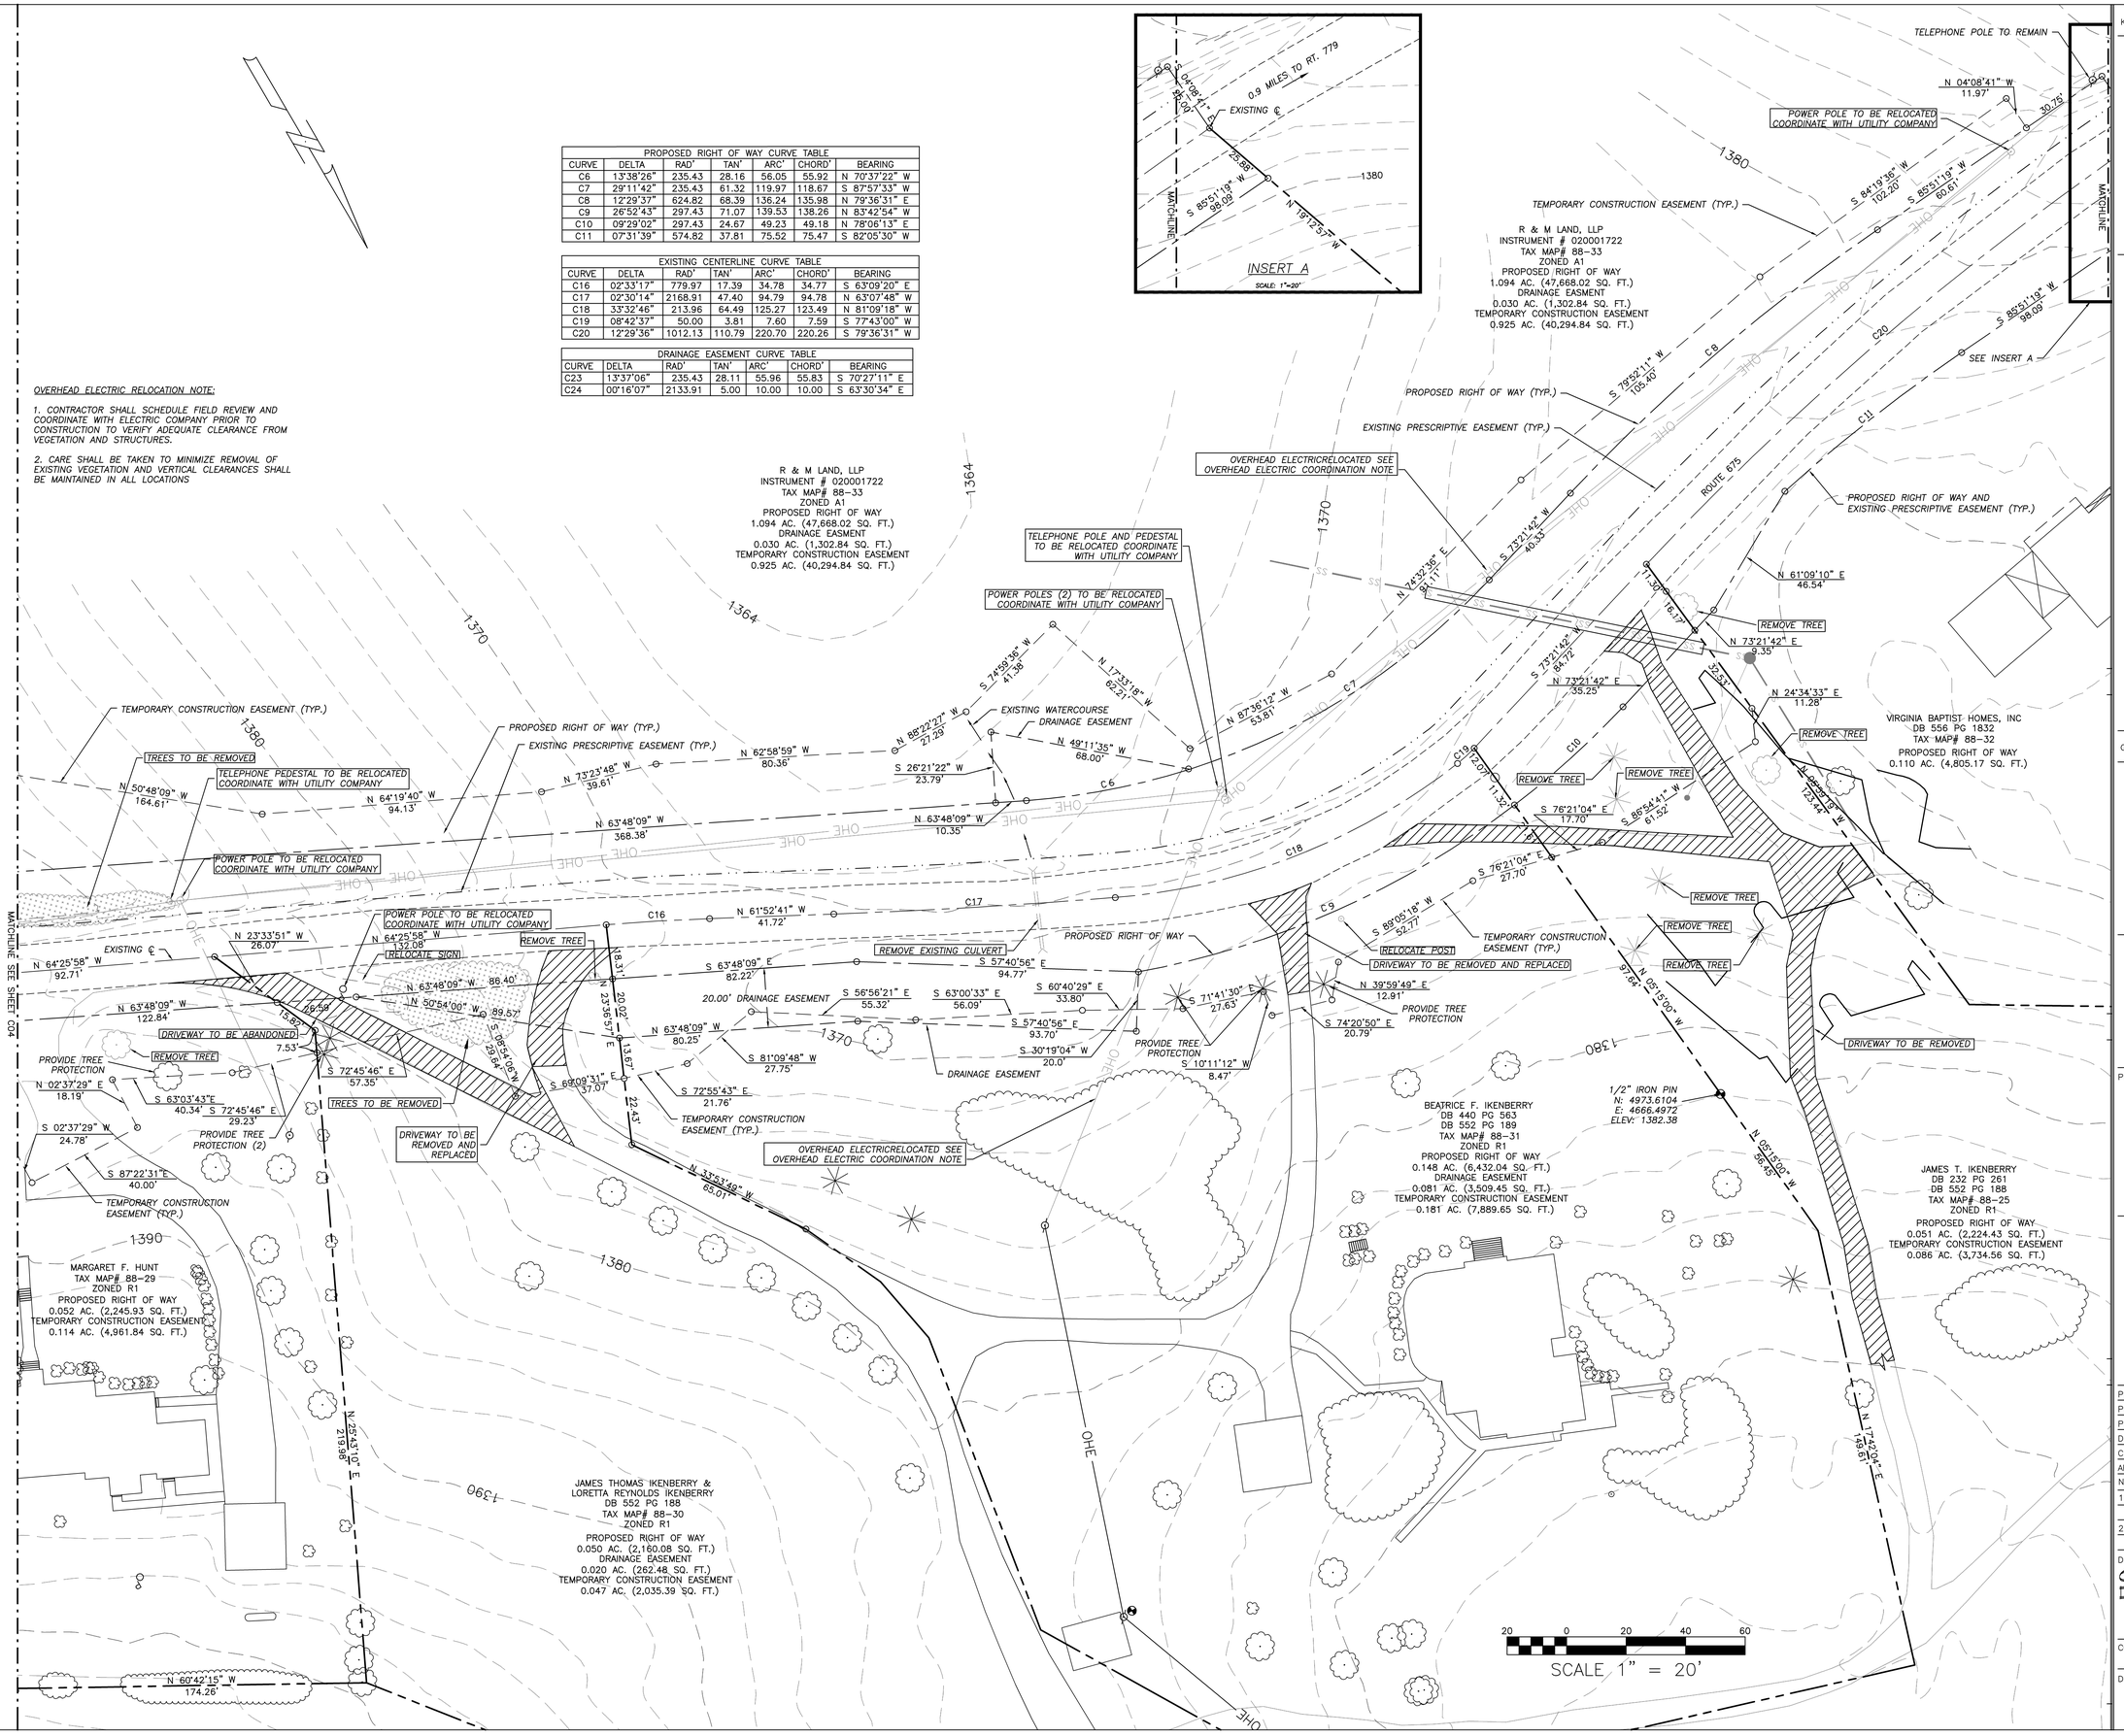

MENU

CADD VERSION	
	ACADR-14
PLOT SCALE	1:1
PLOT DATE	
COMM NO.	
DRAWING NO.	

KEYPLAN

ENGINEERING CONCEPTS, INC.

20 South Roanoke St.
Fincastle, Virginia 24090
540.473.1253 540.473.1254(Fax)
email@engineeringconcepts.com
ECI PROJECT #02019

GENERAL NOTES

COMMONWEALTH OF VIRGINIA
ROBERT H. WAMPLER, JR.
No. 34713
11/12/03
PROFESSIONAL ENGINEER

PROJECT TITLE

The Glebe

SFCS Architecture Engineering Planning Interiors

SFCS Inc. ▪ 305 South Jefferson Street
Roanoke, Virginia 24011.2003
540.344.6664 ▪ Fax 540.343.6925
www.sfcs.com

PROJECT DESIGNER	: SFCS
PROJECT ARCHITECT	: SFCS
PROJECT ENGINEER	: ECI
DRAWN BY	: ECI
CHECKED BY	: ECI
APPROVED BY	: ECI

NO.	REVISION DESCRIPTION	DATE
1	VDOT, VDH, & BOTETOURT COUNTY COMMENTS	02/07/03
2	VDOT	03/31/03

DRAWING TITLE

GLEBE ROAD DEMOLITION PLAN

COMM. NO.	DATE
97115.00	11/12/03
DRAWING	SHEET
C5	5 OF 43