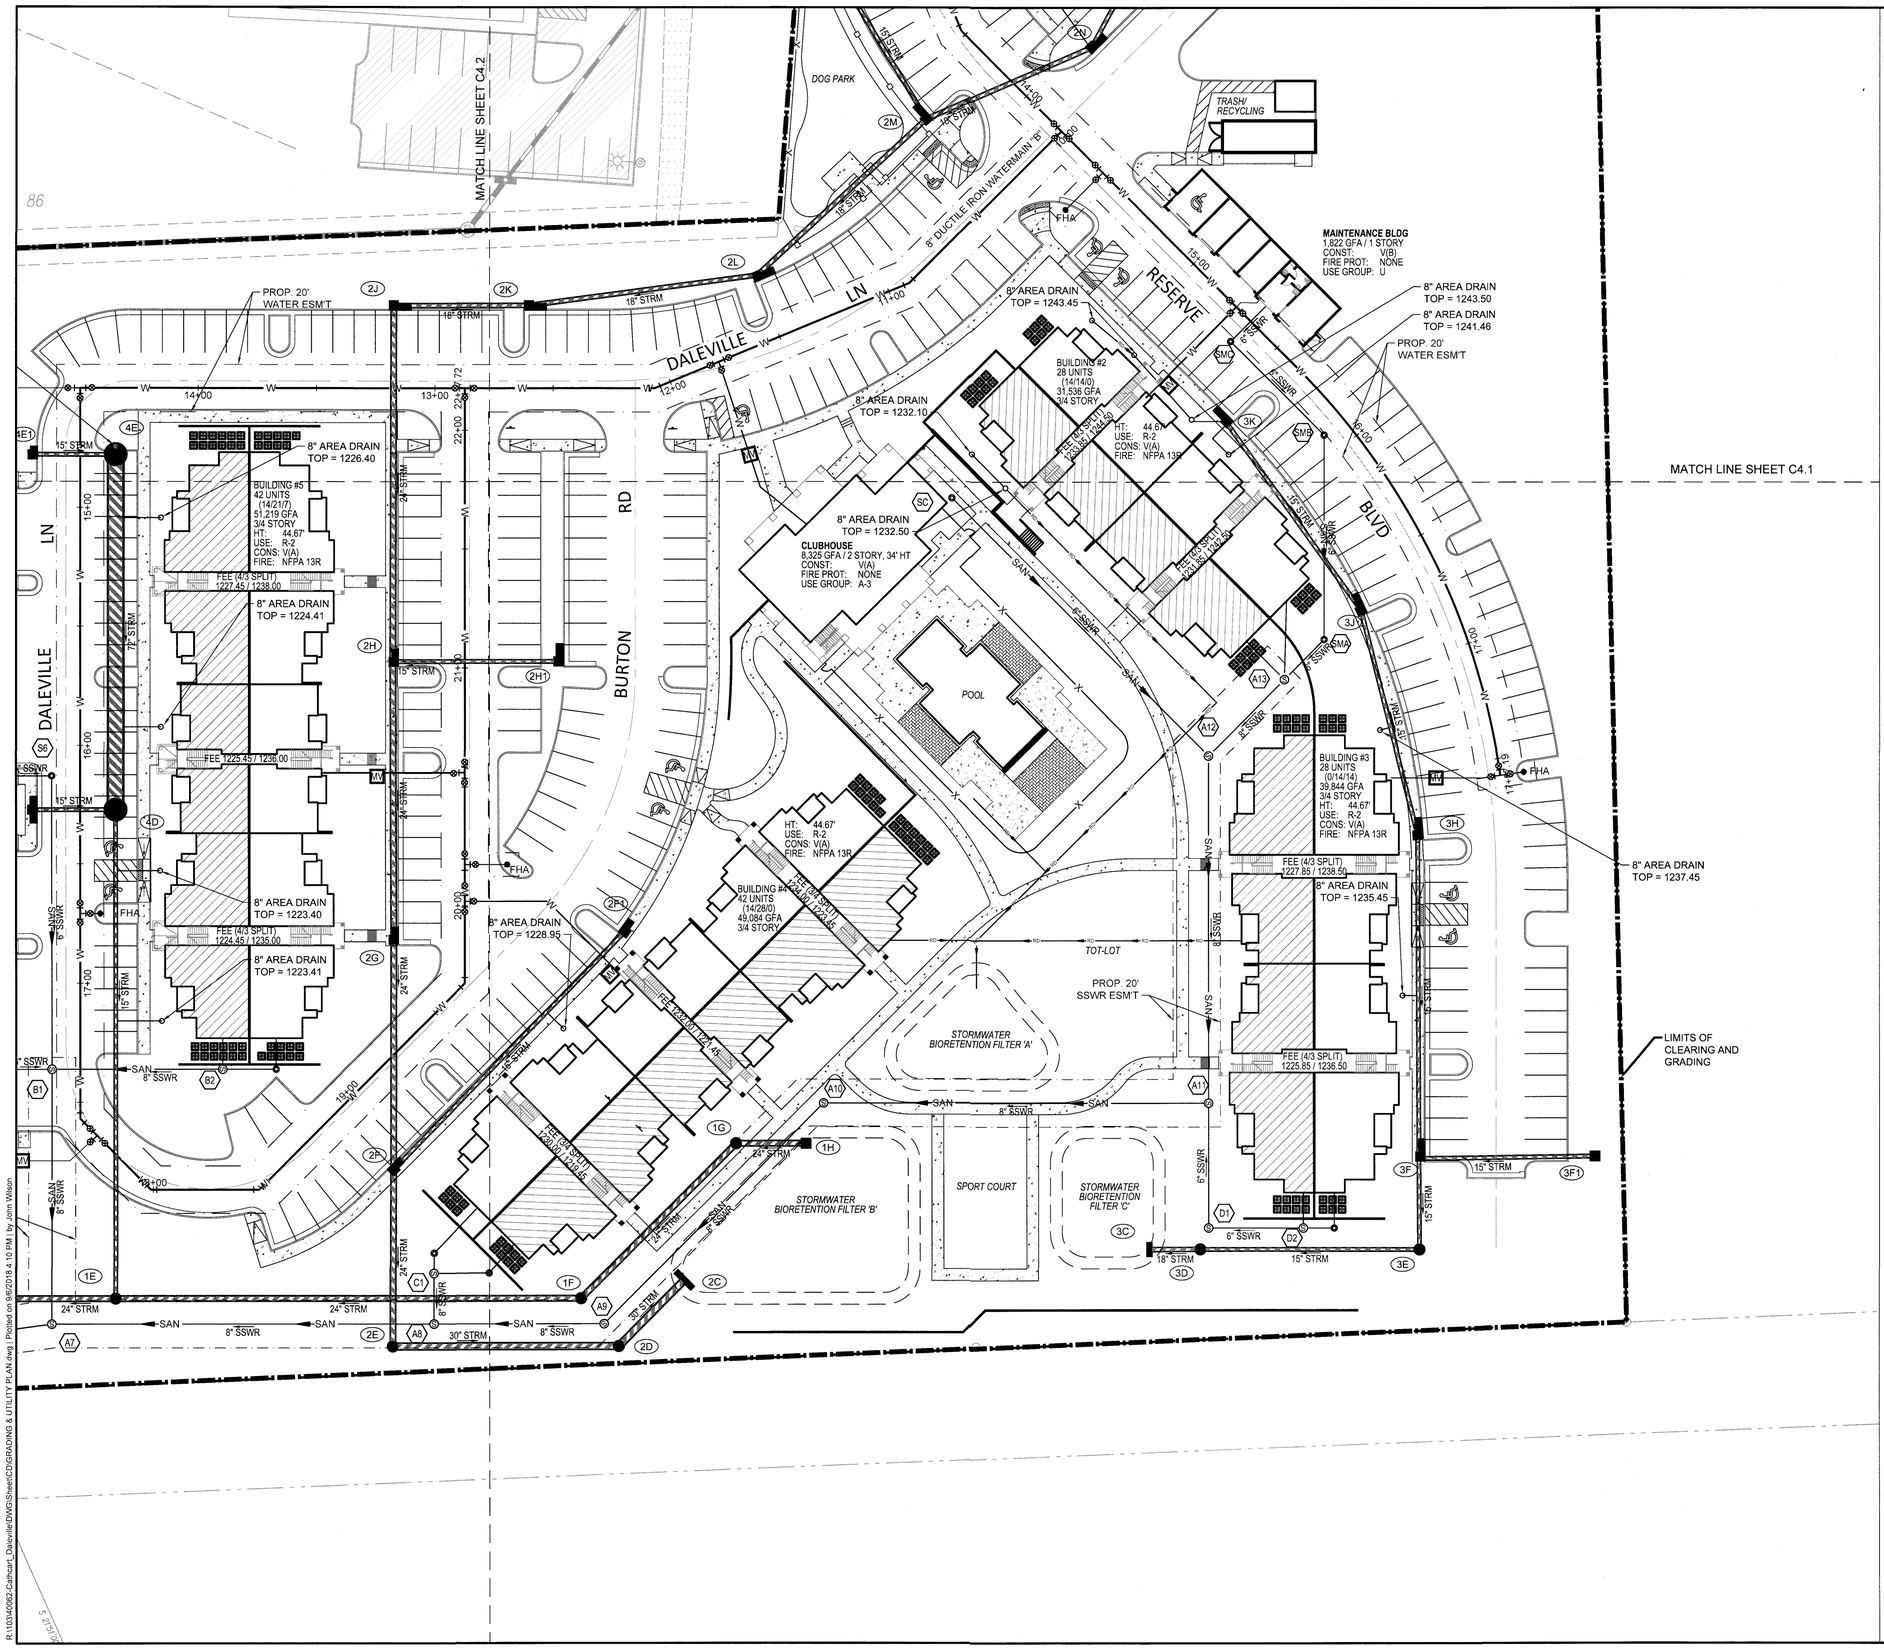

UTILITY PLAN NOTES

THIS SHEET IS FOR UTILITY PLAN INFORMATION. REFER TO UTILITY PROFILES AND DETAILS FOR MORE INFORMATION.

FHA: FIRE HYDRANT ASSEMBLY
[MV]: METER VAULT

COMMONWEALTH OF VIRGINIA
CLINT W. SHIFFLETT
Lic. No. 54380
9/7/18
PROFESSIONAL ENGINEER

THIS DRAWING PREPARED AT THE
CHARLOTTESVILLE OFFICE
608 Preston Avenue, Suite 200 | Charlottesville, VA 22903
TEL 434.295.5624 FAX 434.295.8317 www.timmons.com

YOUR VISION ACHIEVED THROUGH OURS.

DATE	REVISION DESCRIPTION
2018-09-07	REVISED PER COMMENTS

DATE: 2018-05-23
DRAWN BY: J WILSON
DESIGNED BY: J WILSON
CHECKED BY: C SHIFFLETT
SCALE: AS SHOWN

TIMMONS GROUP

THE RESERVE AT DALEVILLE

BOTEROURT COUNTY, VA

UTILITY PLAN

JOB NO. 40062

SHEET NO. C4.2

These plans and associated documents are the exclusive property of TIMMONS GROUP and may not be reproduced in whole or in part and shall not be used for any purpose whatsoever; inclusive, but not limited to construction, bidding, and/or construction staking without the express written consent of TIMMONS GROUP.

R:\103-40062-Cathart_Daleville\DWG\Sheet\C0\GRADING & UTILITY PLAN.dwg | Plotted on 9/6/2018 4:10 PM | by John Wilson