PROJECT MANAGER R.Edward Coke,P.E.- Salem S&B (540) 387-5221
SURVEYED BY and DATE COMPLETED Gary Brant,L.S.- Salem L&D (540) 387 5227,August 23,2011
DESIGNED BY Brian G.Benda,P.E.- Alvi Associates,Inc.(410) 321 8877
SALEM DISTRICT DESIGN UNIT

PROJECT LOCATION MAP

BOTETOURT COUNTY

DESIGN FEATURES RELATING TO CONSTRUCTION OR TO REGULATION AND CONTROL OF TRAFFIC MAY BE SUBJECT TO CHANGE AS DEEMED NECESSARY BY THE DEPARTMENT

REVISED	STATE	STATE ROUTE	STATE PROJECT	SHEET NO.
10/17/2016	VA.	11	0011-011-110, M-501	1A

INDEX OF SHEETS

	DESCRIPTION	
SHEET NO.		
1	TITLE SHEET	
1A	LOCATION MAP AND INDEX OF SHEETS	
1B	RIGHT OF WAY DATA SHEET (BY VDOT)	
1C	SURVEY DATA SHEET	
1D	ALIGNMENT DATA SHEET	
1E	REVISION DATA SHEET	
1F	SHEET INTENTIONALLY LEFT BLANK	
1G	SHEET INTENTIONALLY LEFT BLANK	
1H	SHEET INTENTIONALLY LEFT BLANK	
1J(1)-1J(20)	TEMPORARY TRAFFIC CONTROL SHEETS	
2	GENERAL NOTES	
2A	TYPICAL SECTION	
2B(1)-2B(3)	SWPPP SHEETS	
2C	HYDROLOGIC DATA SHEET	
2D	ROADSIDE DEVELOPMENT PLAN	
2E	SUMMARY OF ESTIMATED QUANTITIES	
3	PLAN SHEET	
3A	PROFILE SHEET	
3B	EROSION AND SEDIMENT CONTROL PLAN	
3C	DRAINAGE DESCRIPTION SHEET	
3RW	RIGHT OF WAY PLAN (BY VDOT)	
	INDEX OF CROSS SECTION SHEETS	STATION RANGE
1 - 12	CROSS SECTIONS	19+00 24+50
	SPECIAL DESIGN BRIDGE PLAN SHEETS,B-606	
1 - 39	BRIDGE PLAN NO.295-20	

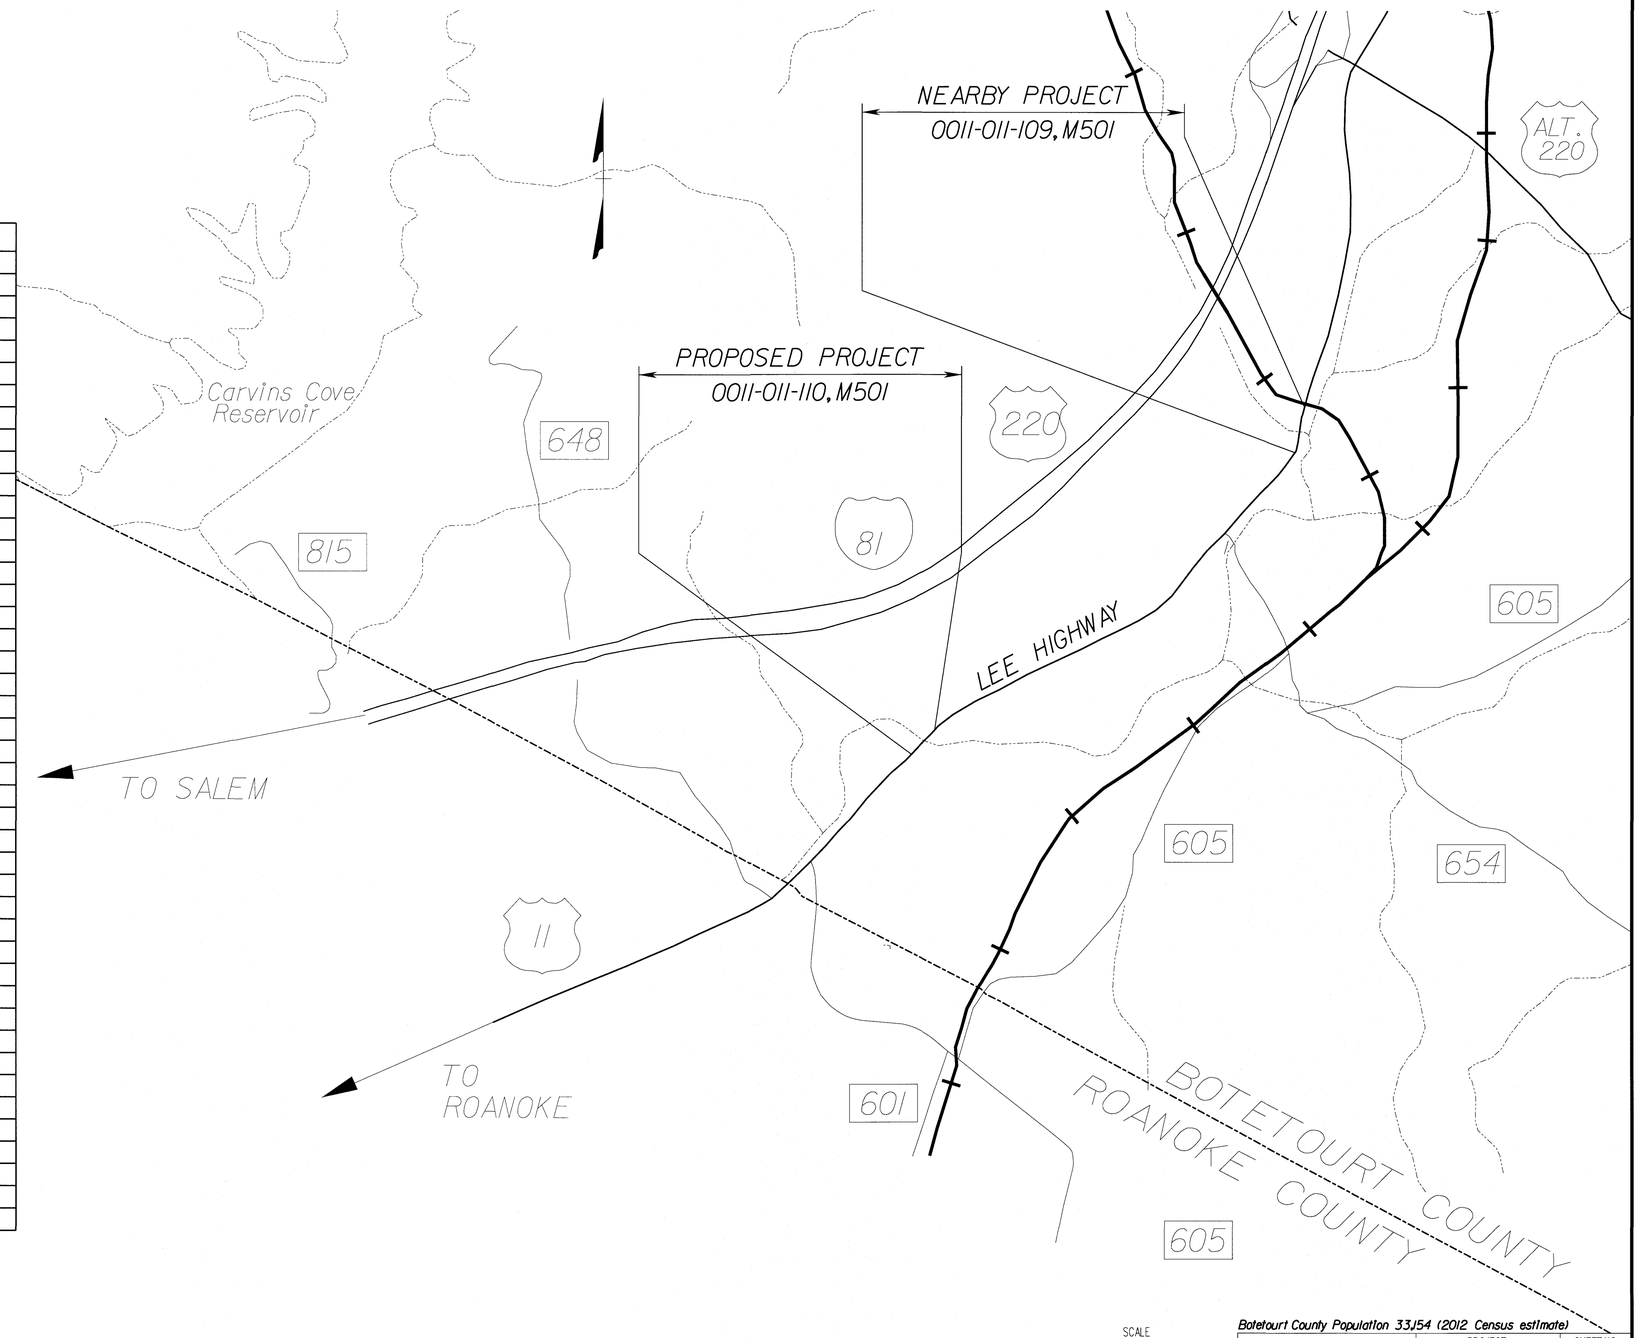

SCALE
0 1000' 2000'

Botetourt County Population 33,154 (2012 Census estimate)

PROJECT	SHEET NO.
0011-011-110	1A