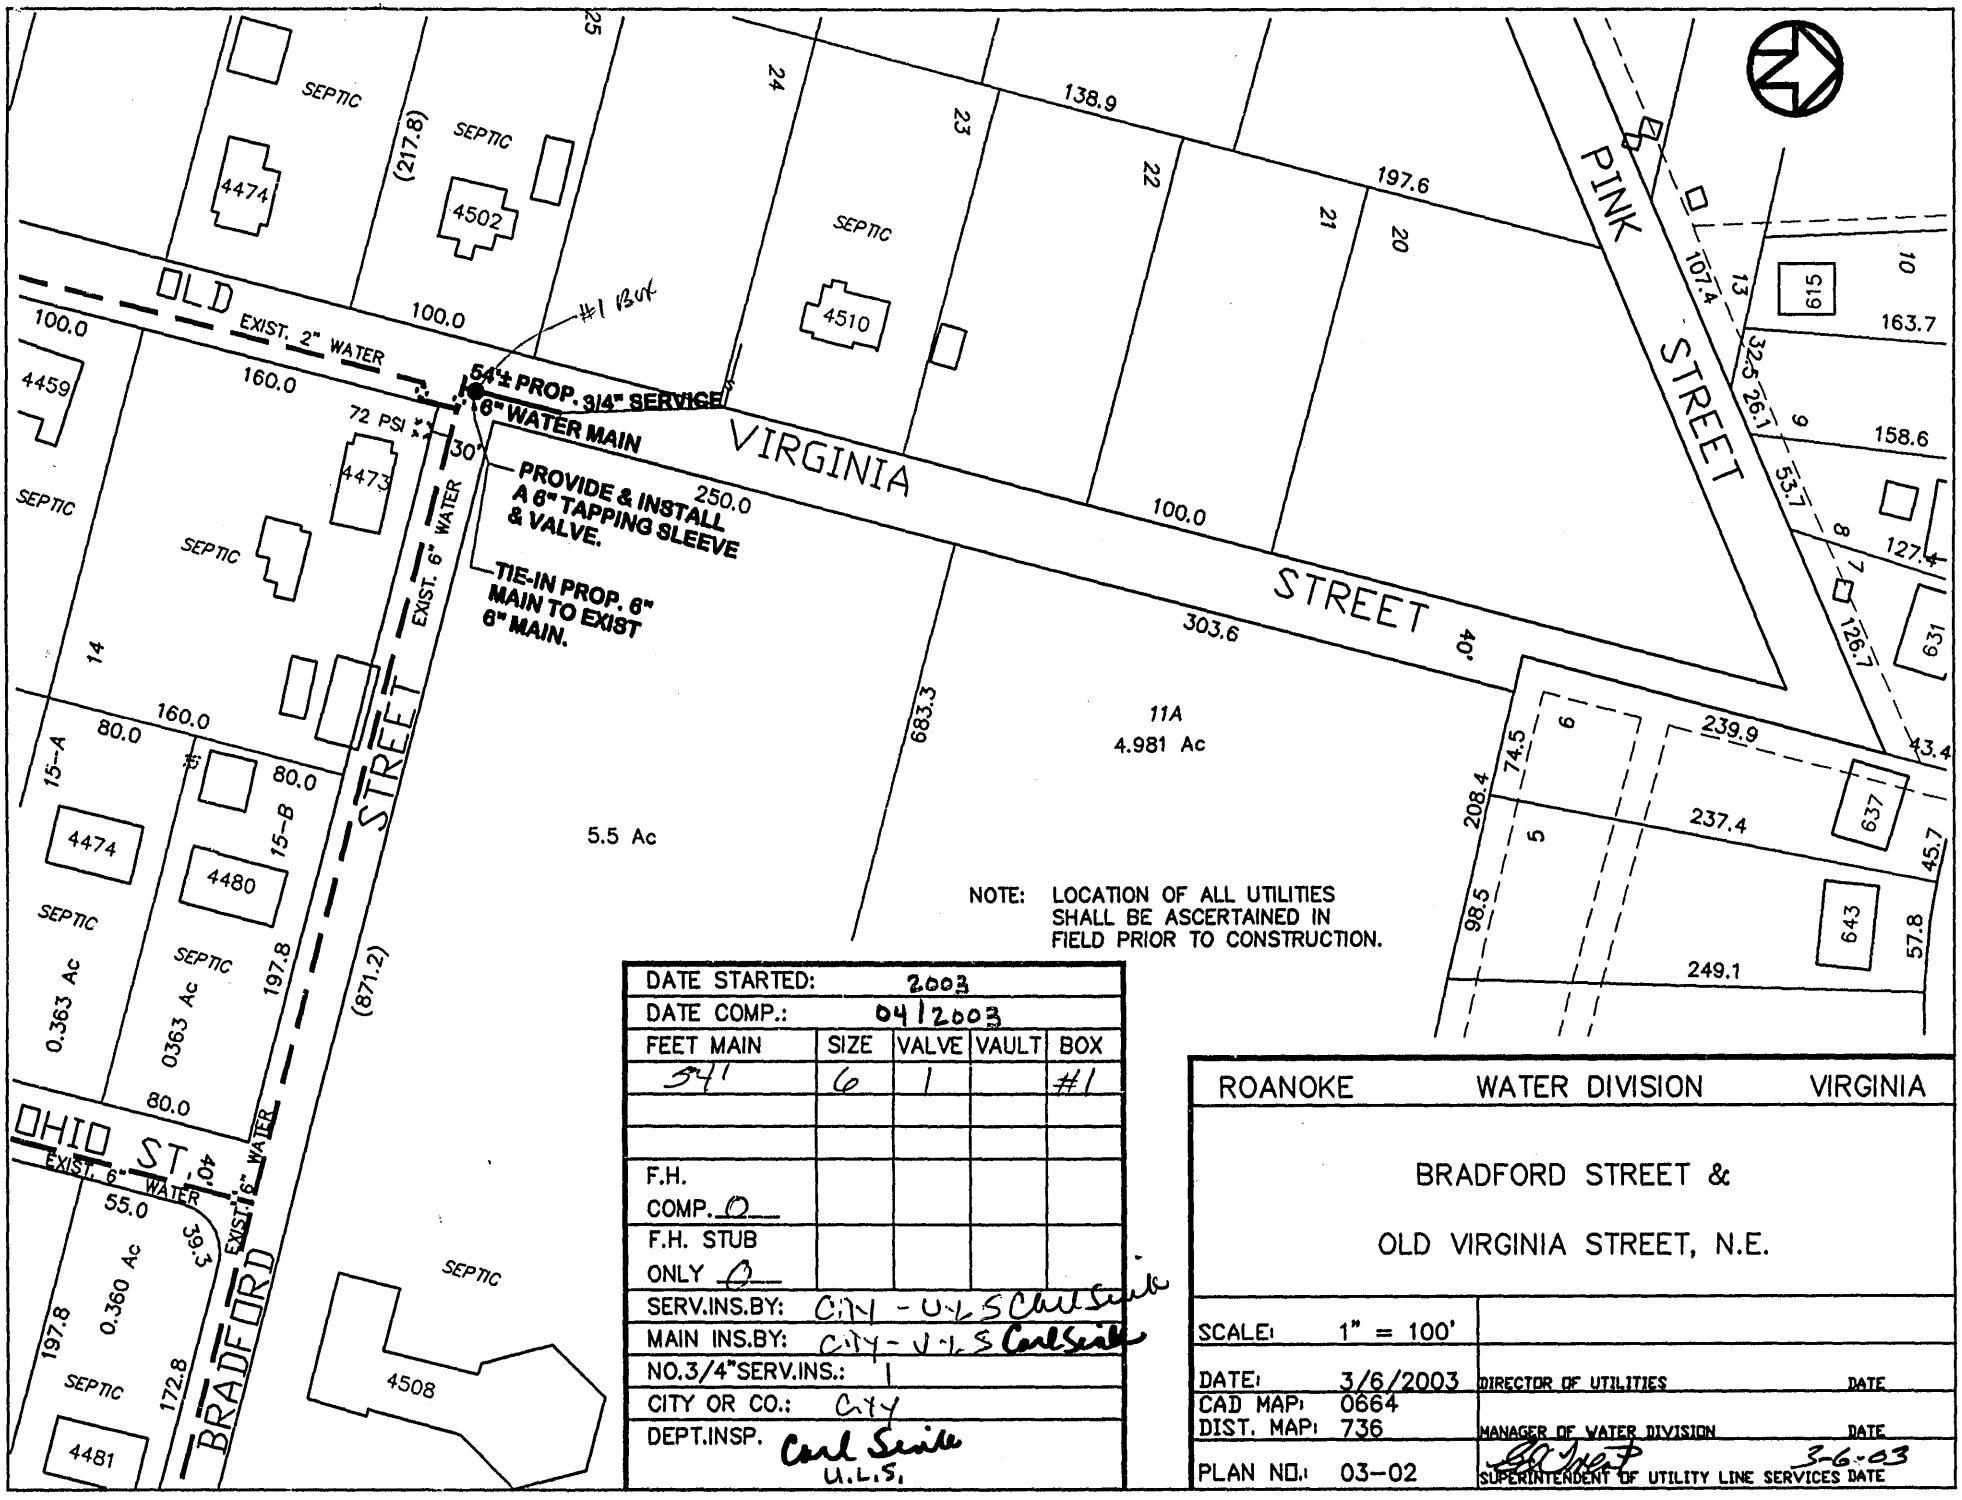

DATE STARTED:	2003			
DATE COMP.:	04/2003			
FEET MAIN	SIZE	VALVE	VAULT	BOX
54'	6	1		#1
F.H. COMP. 0				
F.H. STUB ONLY 0				
SERV.INS.BY:	CITY - U.L.S Carl Smith			
MAIN INS.BY:	CITY - U.L.S Carl Smith			
NO.3/4"SERV.INS.:	1			
CITY OR CO.:	CITY			
DEPT.INSP.	Carl Smith U.L.S.			

ROANOKE WATER DIVISION VIRGINIA

BRADFORD STREET &

OLD VIRGINIA STREET, N.E.

SCALE:	1" = 100'		
DATE:	3/6/2003	DIRECTOR OF UTILITIES	DATE
CAD MAP:	0664		
DIST. MAP:	736	MANAGER OF WATER DIVISION	DATE
PLAN NO.:	03-02	SUPERINTENDENT OF UTILITY LINE SERVICES	3-6-03 DATE