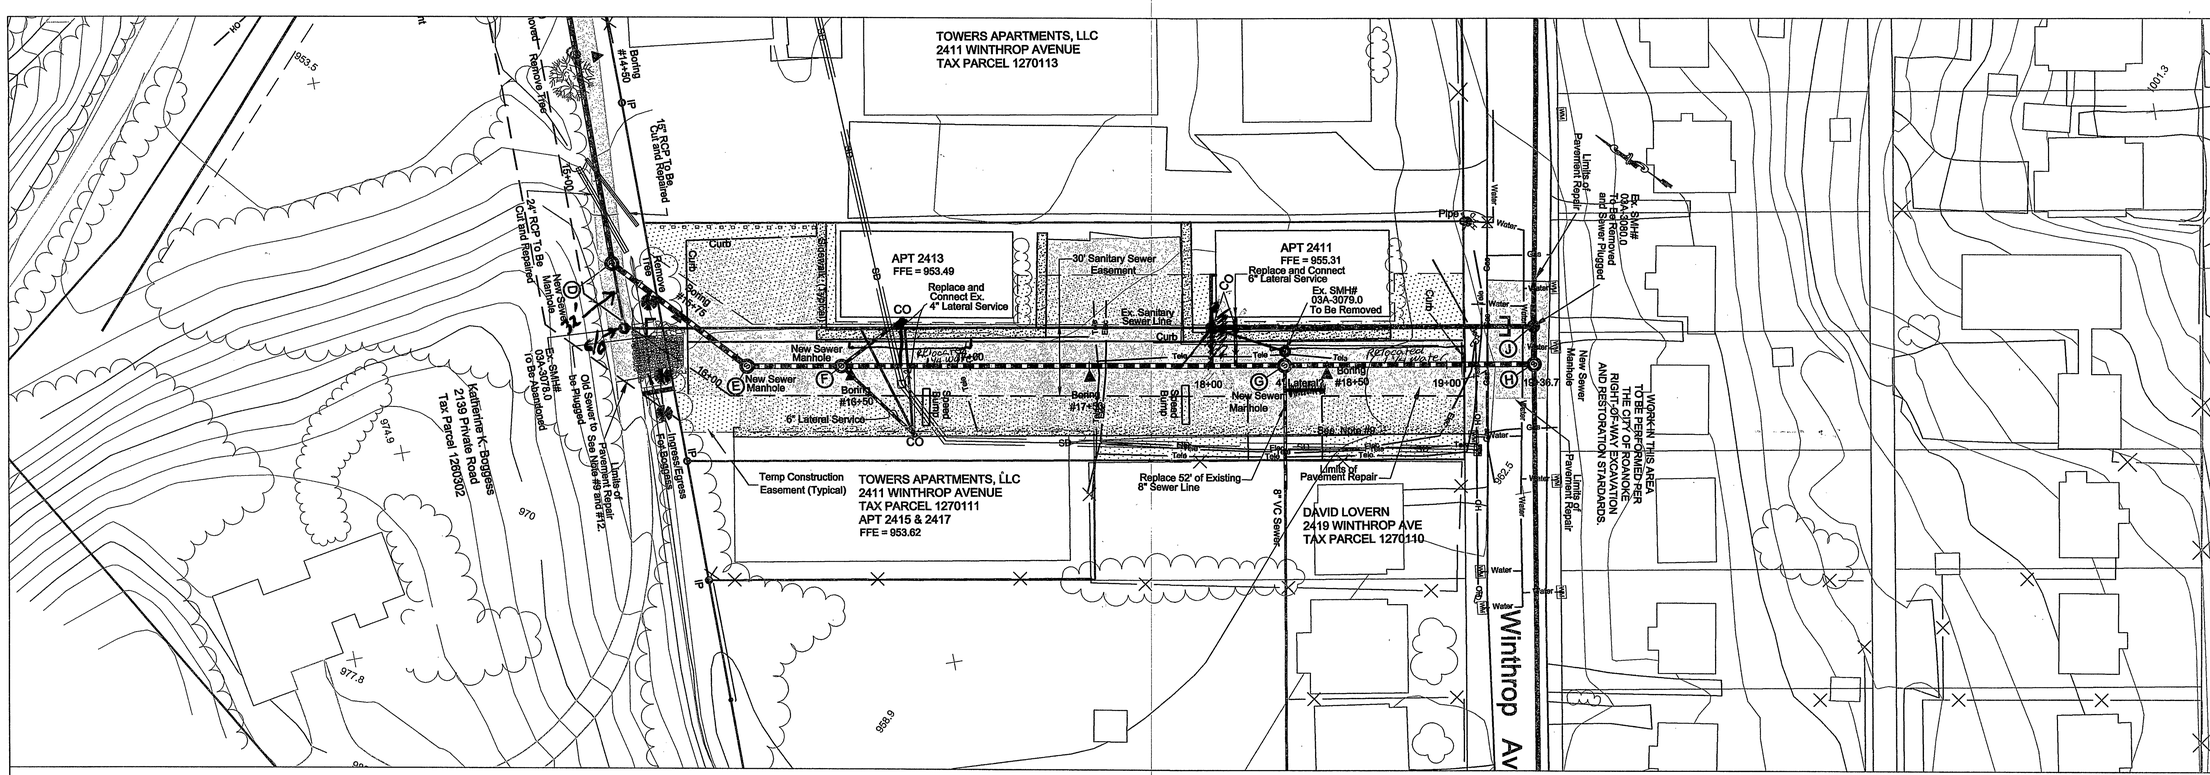

Boggess Temporary Ingress/Egress

Culvert diameter shall be as large as channel will allow

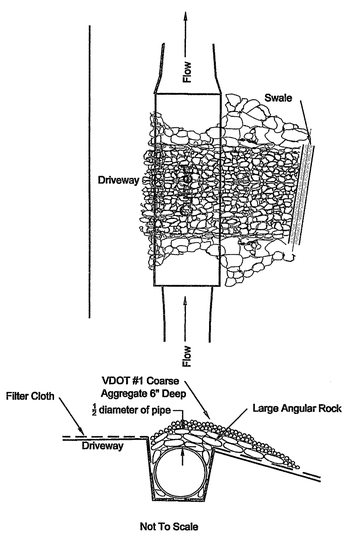

Not To Scale

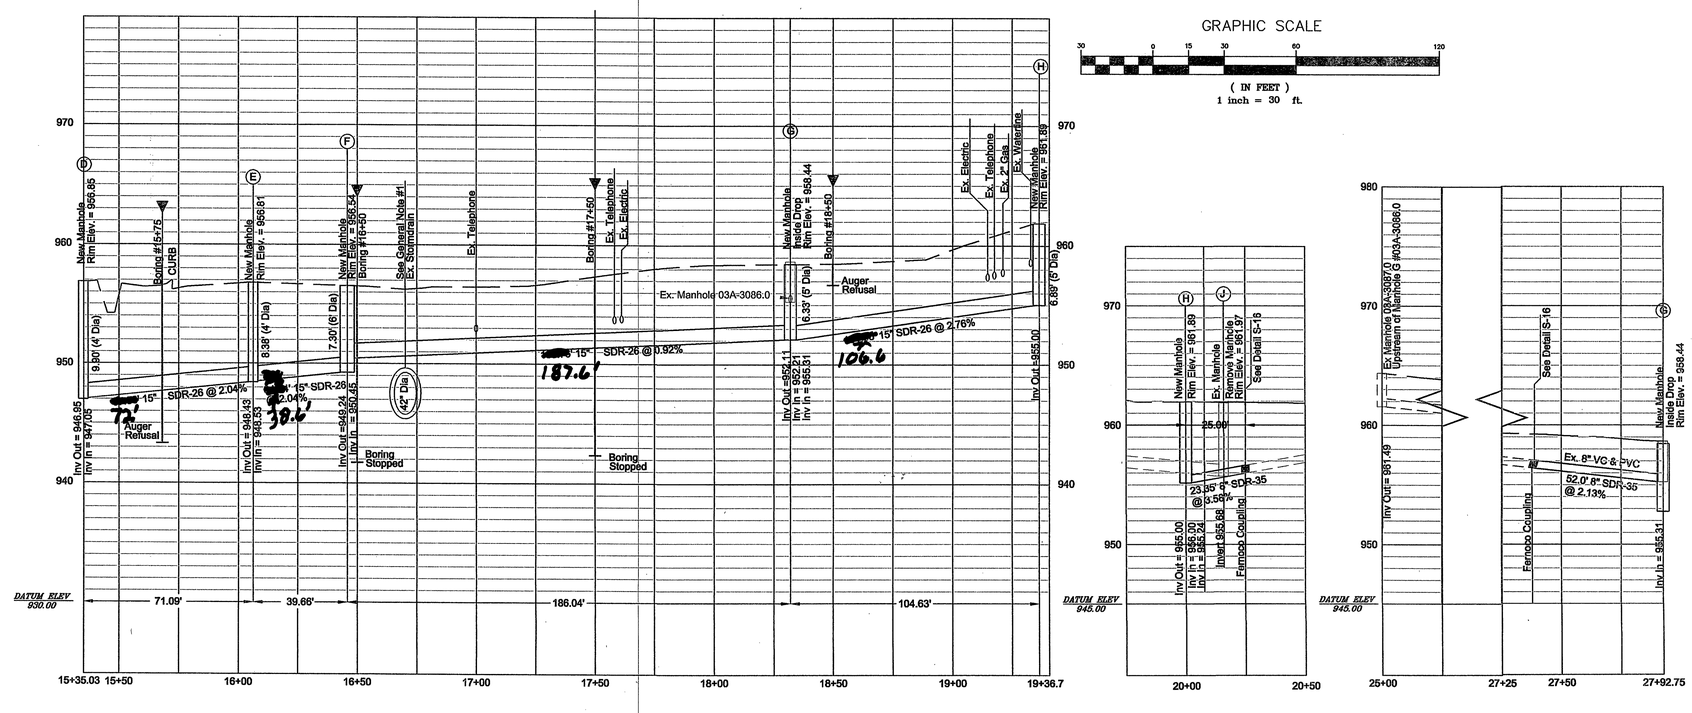

WESTERN VIRGINIA WATER AUTHORITY
ENGINEERING SERVICES
601 S JEFFERSON ST, SUITE 300
ROANOKE, VA 24011
540-853-5700

COMMONWEALTH OF VIRGINIA
CASSANDRA D. ALTICE
Lic. No. 035867
10/12/09
REGISTERED PROFESSIONAL ENGINEER

Brandon Lane Sewer Replacement

CIVIL/SITEWORK PLAN

Rev	Description	Date	By
1.	Changed per city review and culvert replacement added to plans	6/22/09	CDA
2.	Changes per city review letter dated 7/14/09	08/20/09	CDA
3.	Manhole F shifted and profile modified	10/08/09	CDA

Designed: CDA
Drawn: CDA
Checked: AAS
Approved: JGR
Date: 14 MAY 2009
Project:

C3
Sheet 3 of 6

CP PERMIT #CP090031