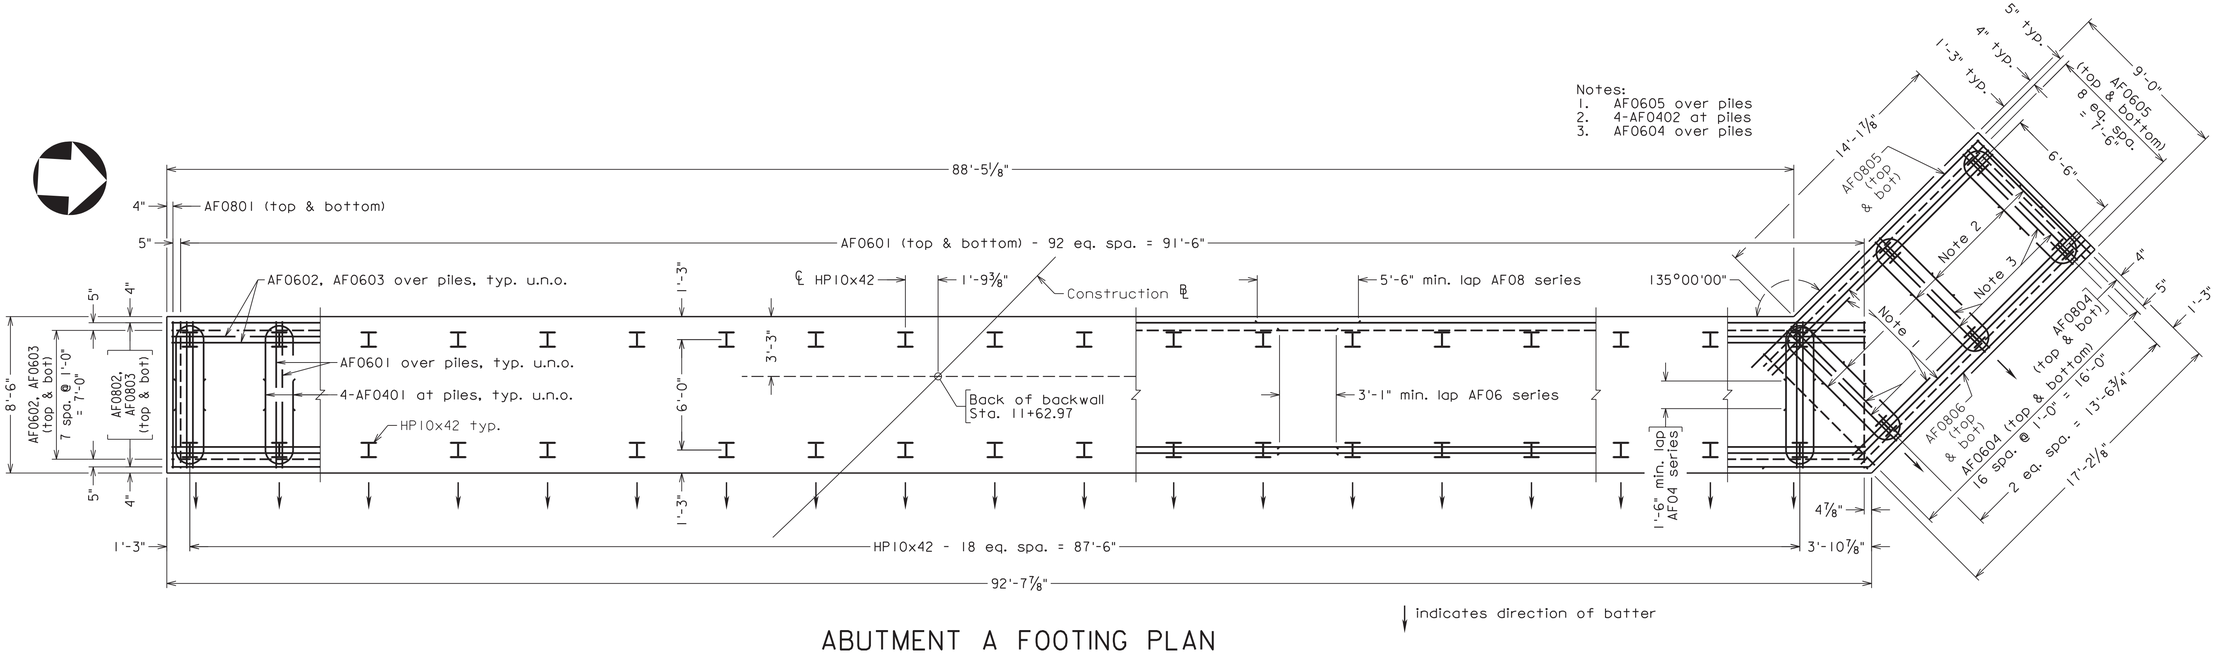

ABUTMENT A FOOTING PLAN

Scale: 1/4" = 1'-0"

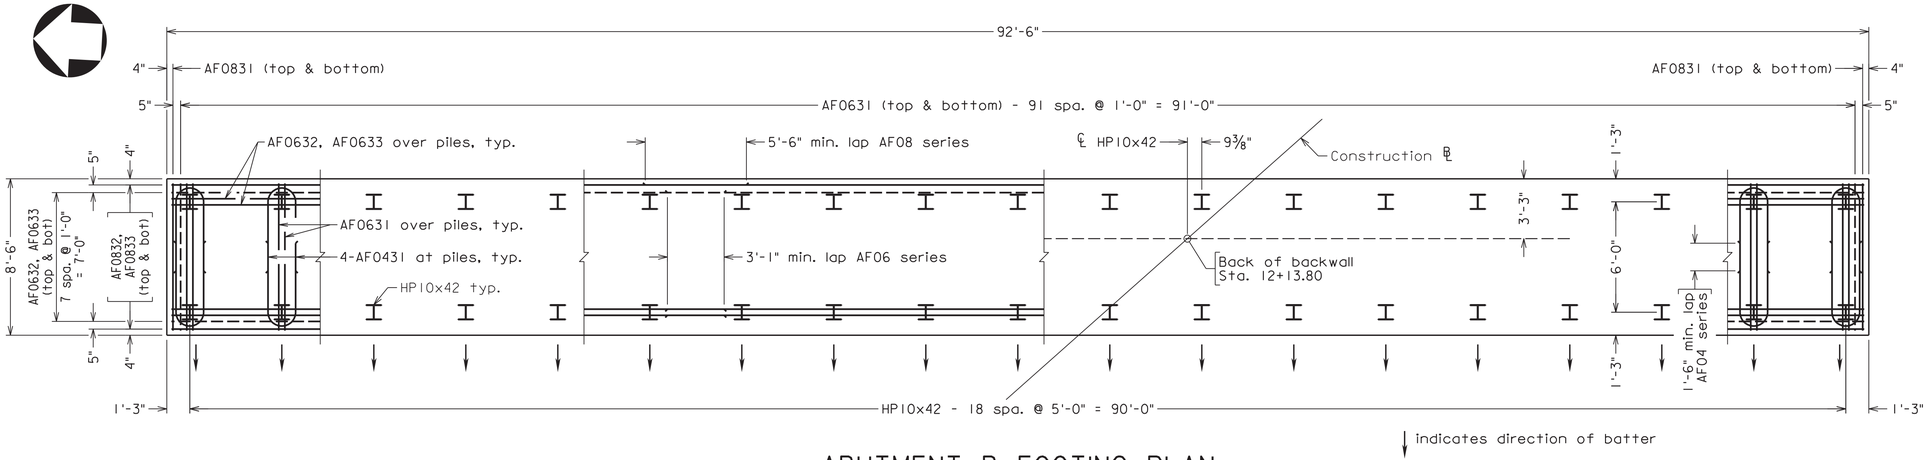

ABUTMENT B FOOTING PLAN

Scale: 1/4" = 1'-0"

COMMONWEALTH OF VIRGINIA
03/10/2017
CHAD M. THOMAS
Lic. No. 036662
PROFESSIONAL ENGINEER

Date	Revisions

Issue Date: 03/10/17
Drawn By: DKA
Designed By: MLF
Checked By: CMT
Date: 03/10/17

Mattern & Craig
ENGINEERS • SURVEYORS
701 FIRST STREET, S.W.
ROANOKE, VIRGINIA 24016
(540) 345-9342
FAX (540) 345-7691

City of Roanoke
Planning, Building, & Development
COMPREHENSIVE DEVELOPMENT PLAN
APPROVED
by Adrian Gilbert 03/15/2018

BERKLEY ROAD OVER GLADE CREEK TRIBUTARY A
ABUTMENT A & B
FOOTING PLANS
CITY OF ROANOKE, VA

Vertical Scale: N/A
Horizontal Scale: AS NOTED
Commission Number: 34301
Sheet No.: B-5