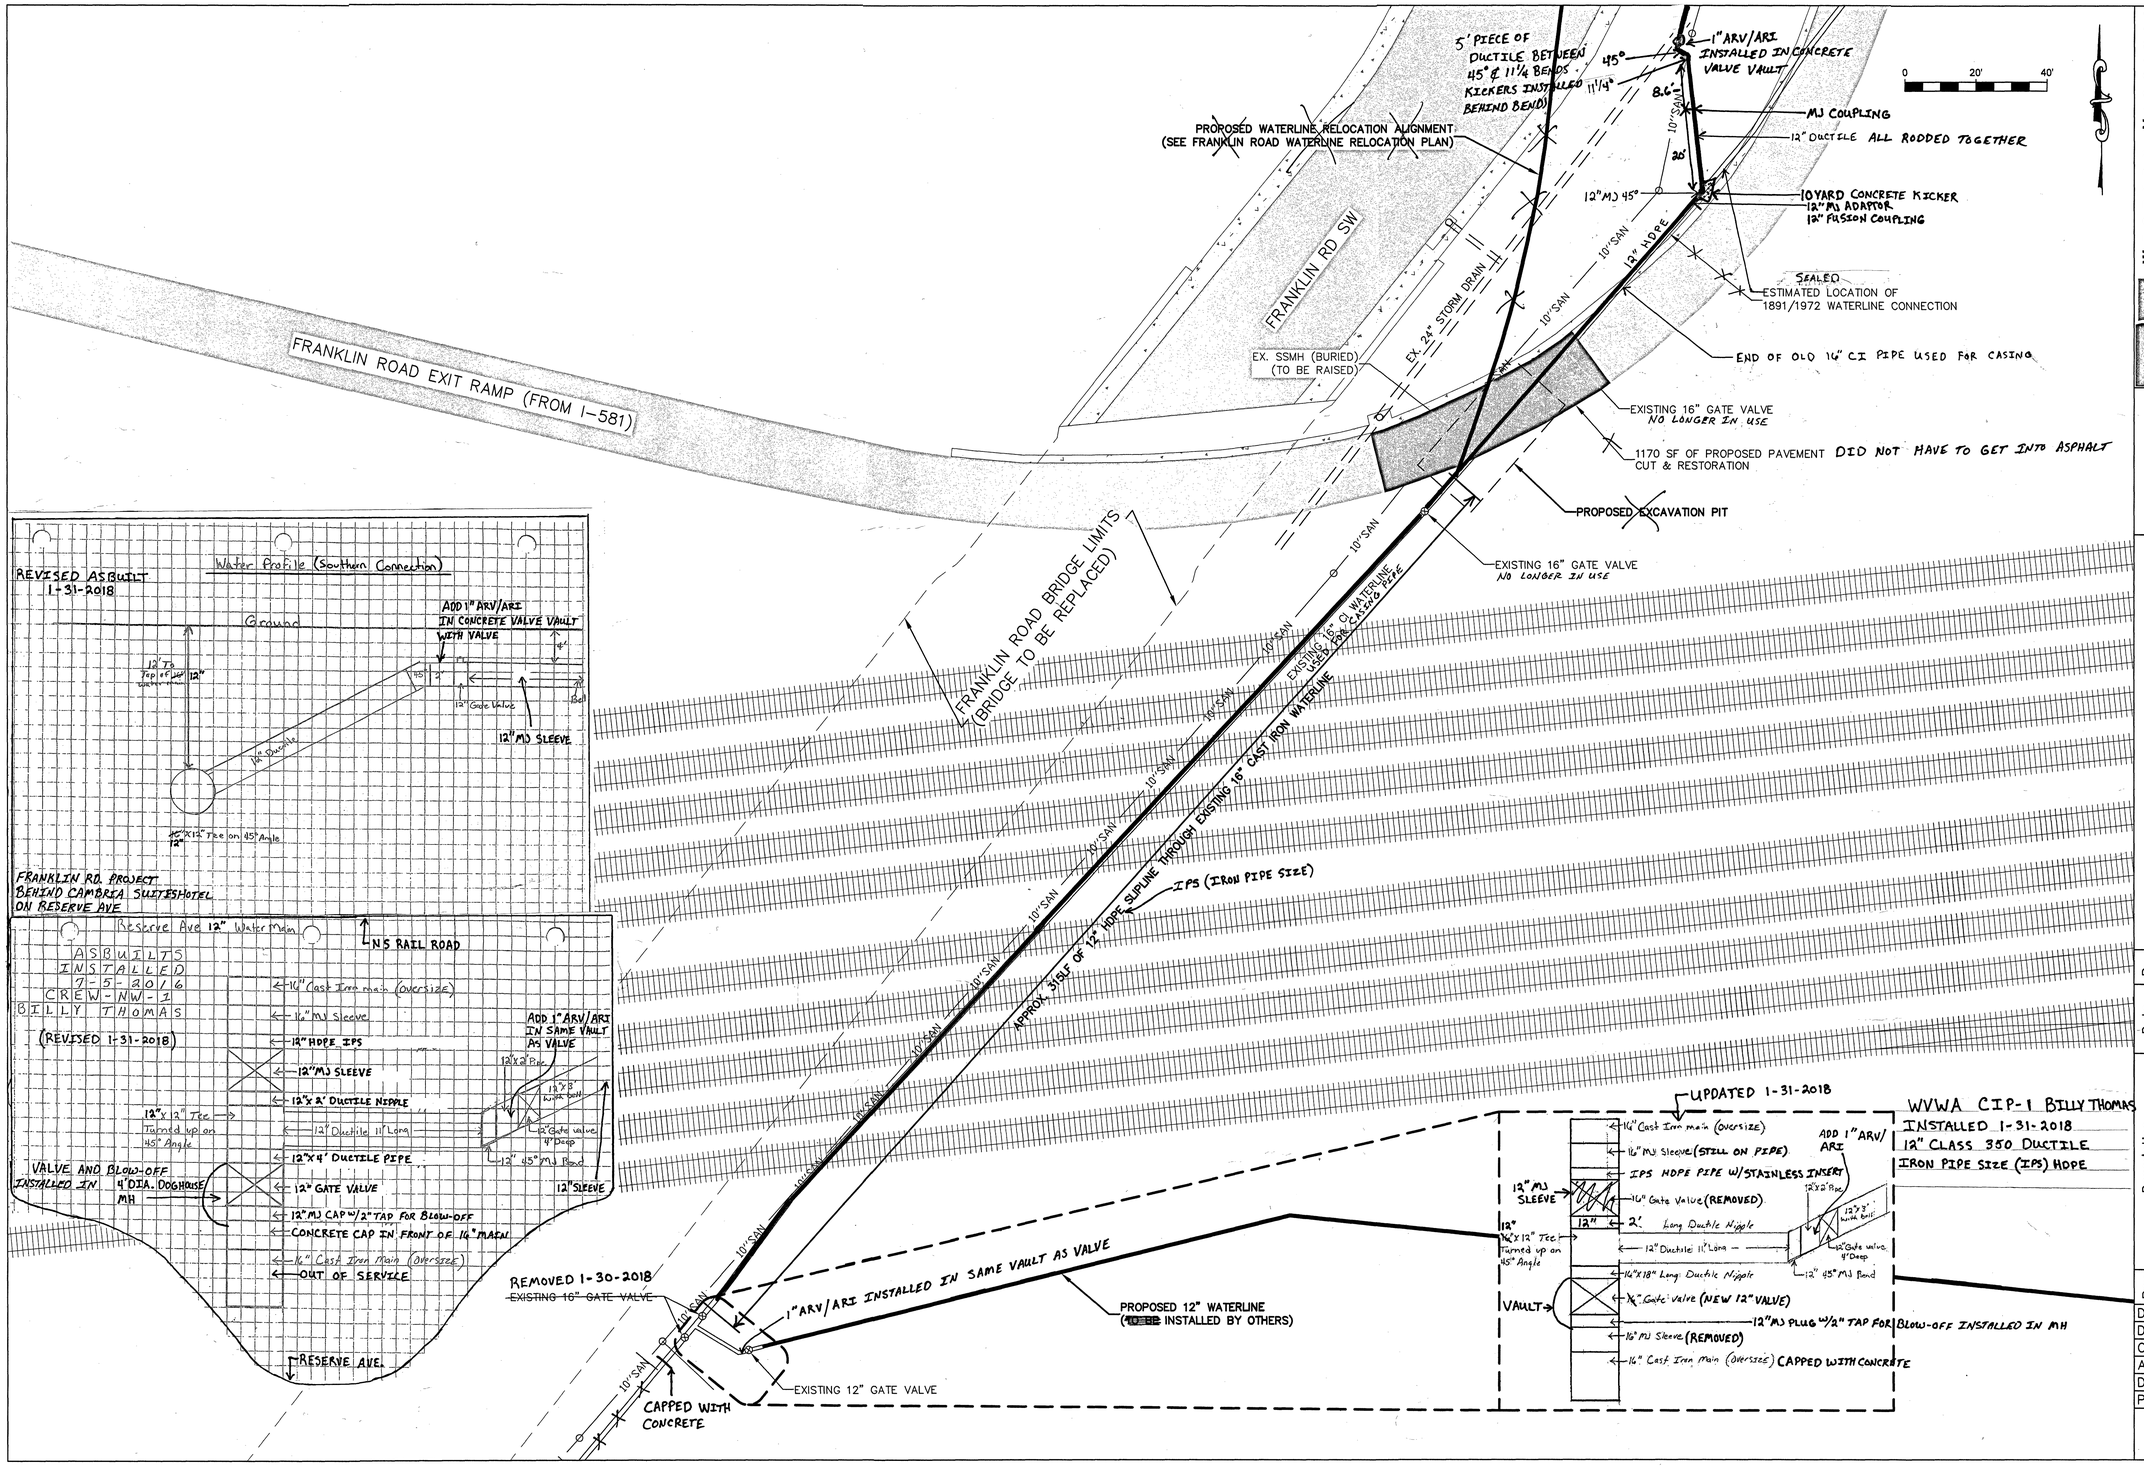

WESTERN VIRGINIA WATER AUTHORITY
ENGINEERING SERVICES
601 S JEFFERSON ST, SUITE 300
ROANOKE, VA 24011
540-853-5700

FRANKLIN ROAD BRIDGE WATER SLIPLINE

PLAN

Rev	Description	Date	By

Designed:
Drawn: DRJ
Checked:
Approved: TEC
Date: APR 2017
Project:

1

Sheet 1 of 2