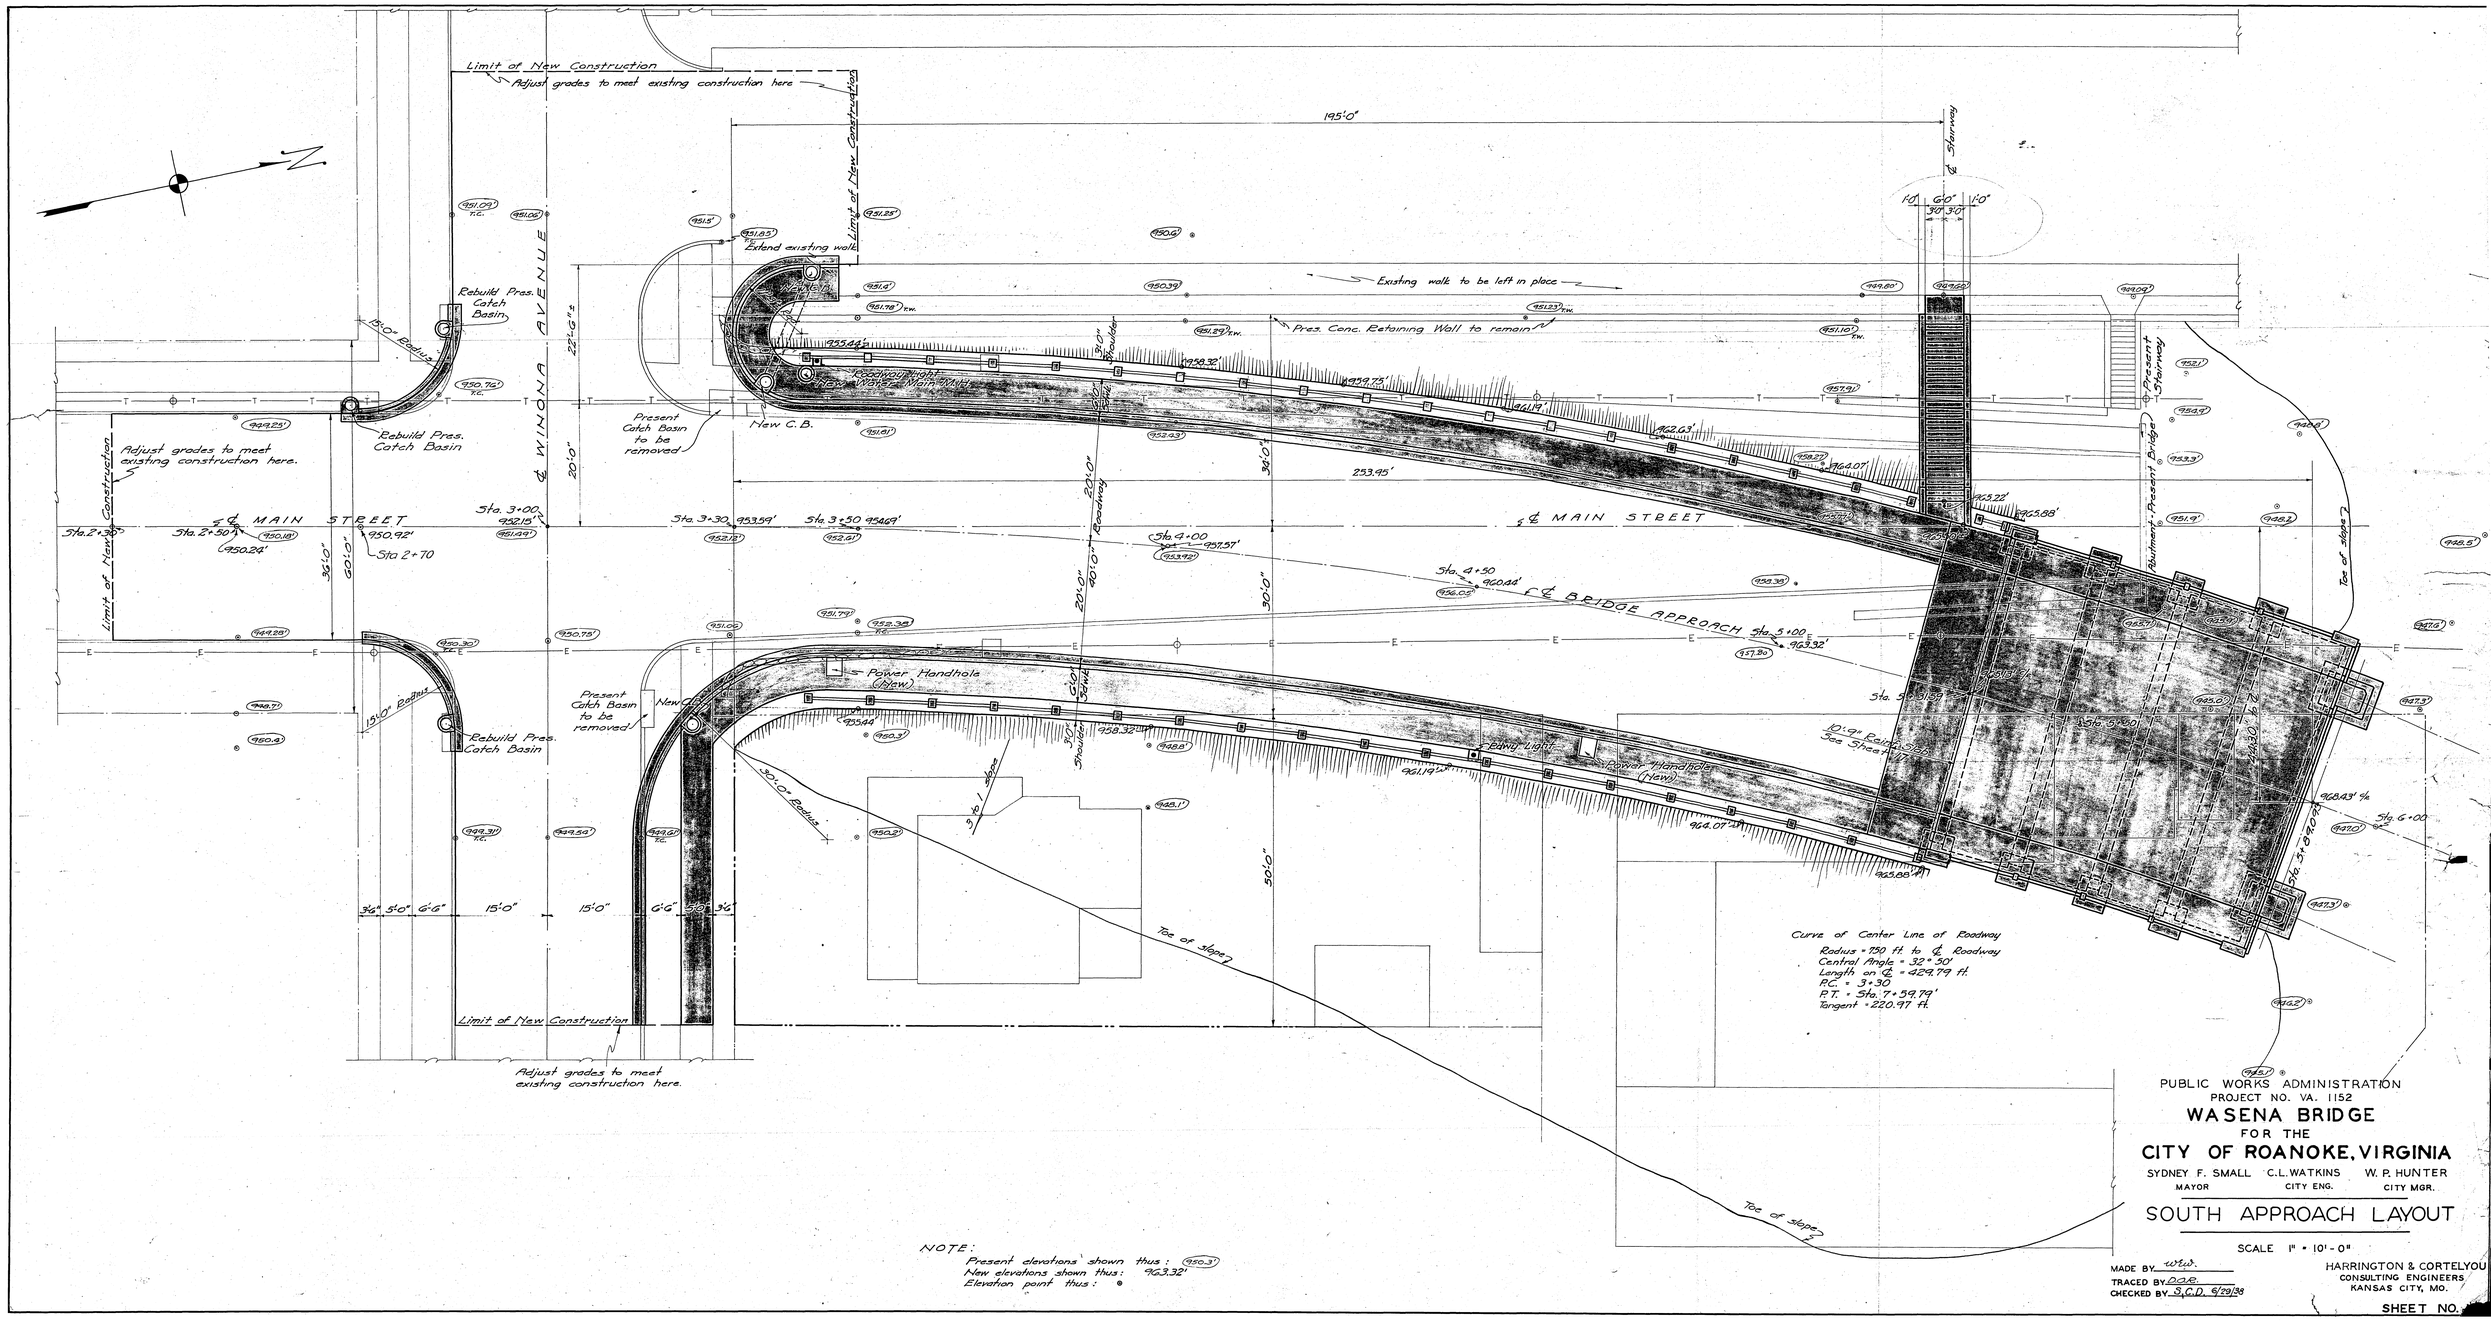

NOTE:
Present elevations shown thus: 950.3'
New elevations shown thus: 963.32'
Elevation point thus: ⊕

PUBLIC WORKS ADMINISTRATION
PROJECT NO. VA. 1152

WASENA BRIDGE
FOR THE
CITY OF ROANOKE, VIRGINIA

SYDNEY F. SMALL, MAYOR — C.L. WATKINS, CITY ENG. — W. P. HUNTER, CITY MGR.

SOUTH APPROACH LAYOUT

SCALE 1" = 10'-0"

MADE BY: W.W.
TRACED BY: D.D.R.
CHECKED BY: S.C.D. 6/29/38

HARRINGTON & CORTELYOU
CONSULTING ENGINEERS
KANSAS CITY, MO.

SHEET NO.