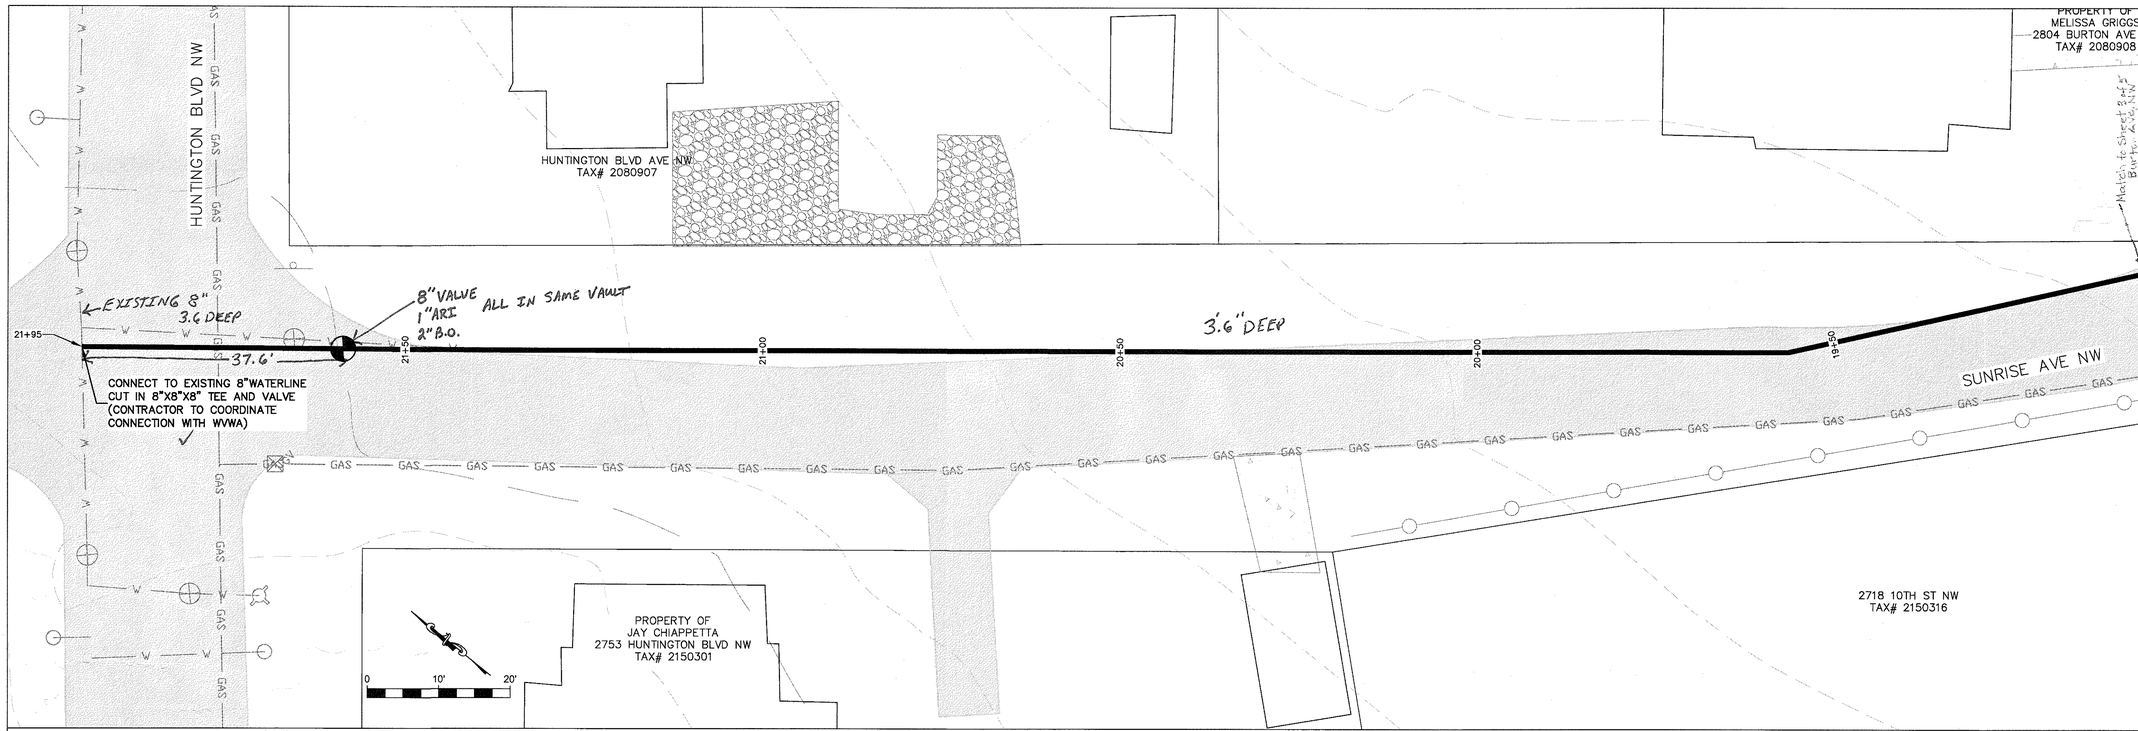


WESTERN VIRGINIA WATER AUTHORITY
ENGINEERING SERVICES
601 S JEFFERSON ST, SUITE 300
ROANOKE, VA 24011
540-853-5700

## Water Information

| Project Name | Burton Ave. |
|---|---|
| Install Contractor | WVWA CIP-1 Billy Thomas |
| Construction Start Date | 6-18-2018 |
| Completion Date | 8-9-2018 |
| **Water Main(s)** | |
| Manufacturer | U.S. Pipe |
| Diameter | 8" |
| Pipe Class | 350 |
| Material | Ductile Iron |
| Comments | |
| **Water Service(s)** | |
| Manufacturer | ADS |
| Diameter | 1" |
| Pipe Class | 250 |
| Material | CTS Poly |
| Comments | |
| **Water Valve(s) 1** | |
| Manufacturer | AVK |
| Valve Type | Gate |
| Diameter | 8" & 6" |
| Direction to Open / Turns to Close | LH 8"-24 Turns 6"-18 Turns |
| Comments | |
| **Hydrant(s)** | |
| Authority ID # | 12595 |
| Manufacturer | AVK 3'.5" Bury Depth |
| Model | 2780-05 6" |
| Cast Date | 2018 |
| Static Pressure | |
| Comments | |

BURTON WATER (WCIP-316)

PLAN 3

| Rev | Description | Date | By |
|---|---|---|---|
| | | | |

Designed: AAS
Drawn: AAS
Checked: TEC
Approved:
Date: 6/12/18
Project:

4

Sheet 4 of 5