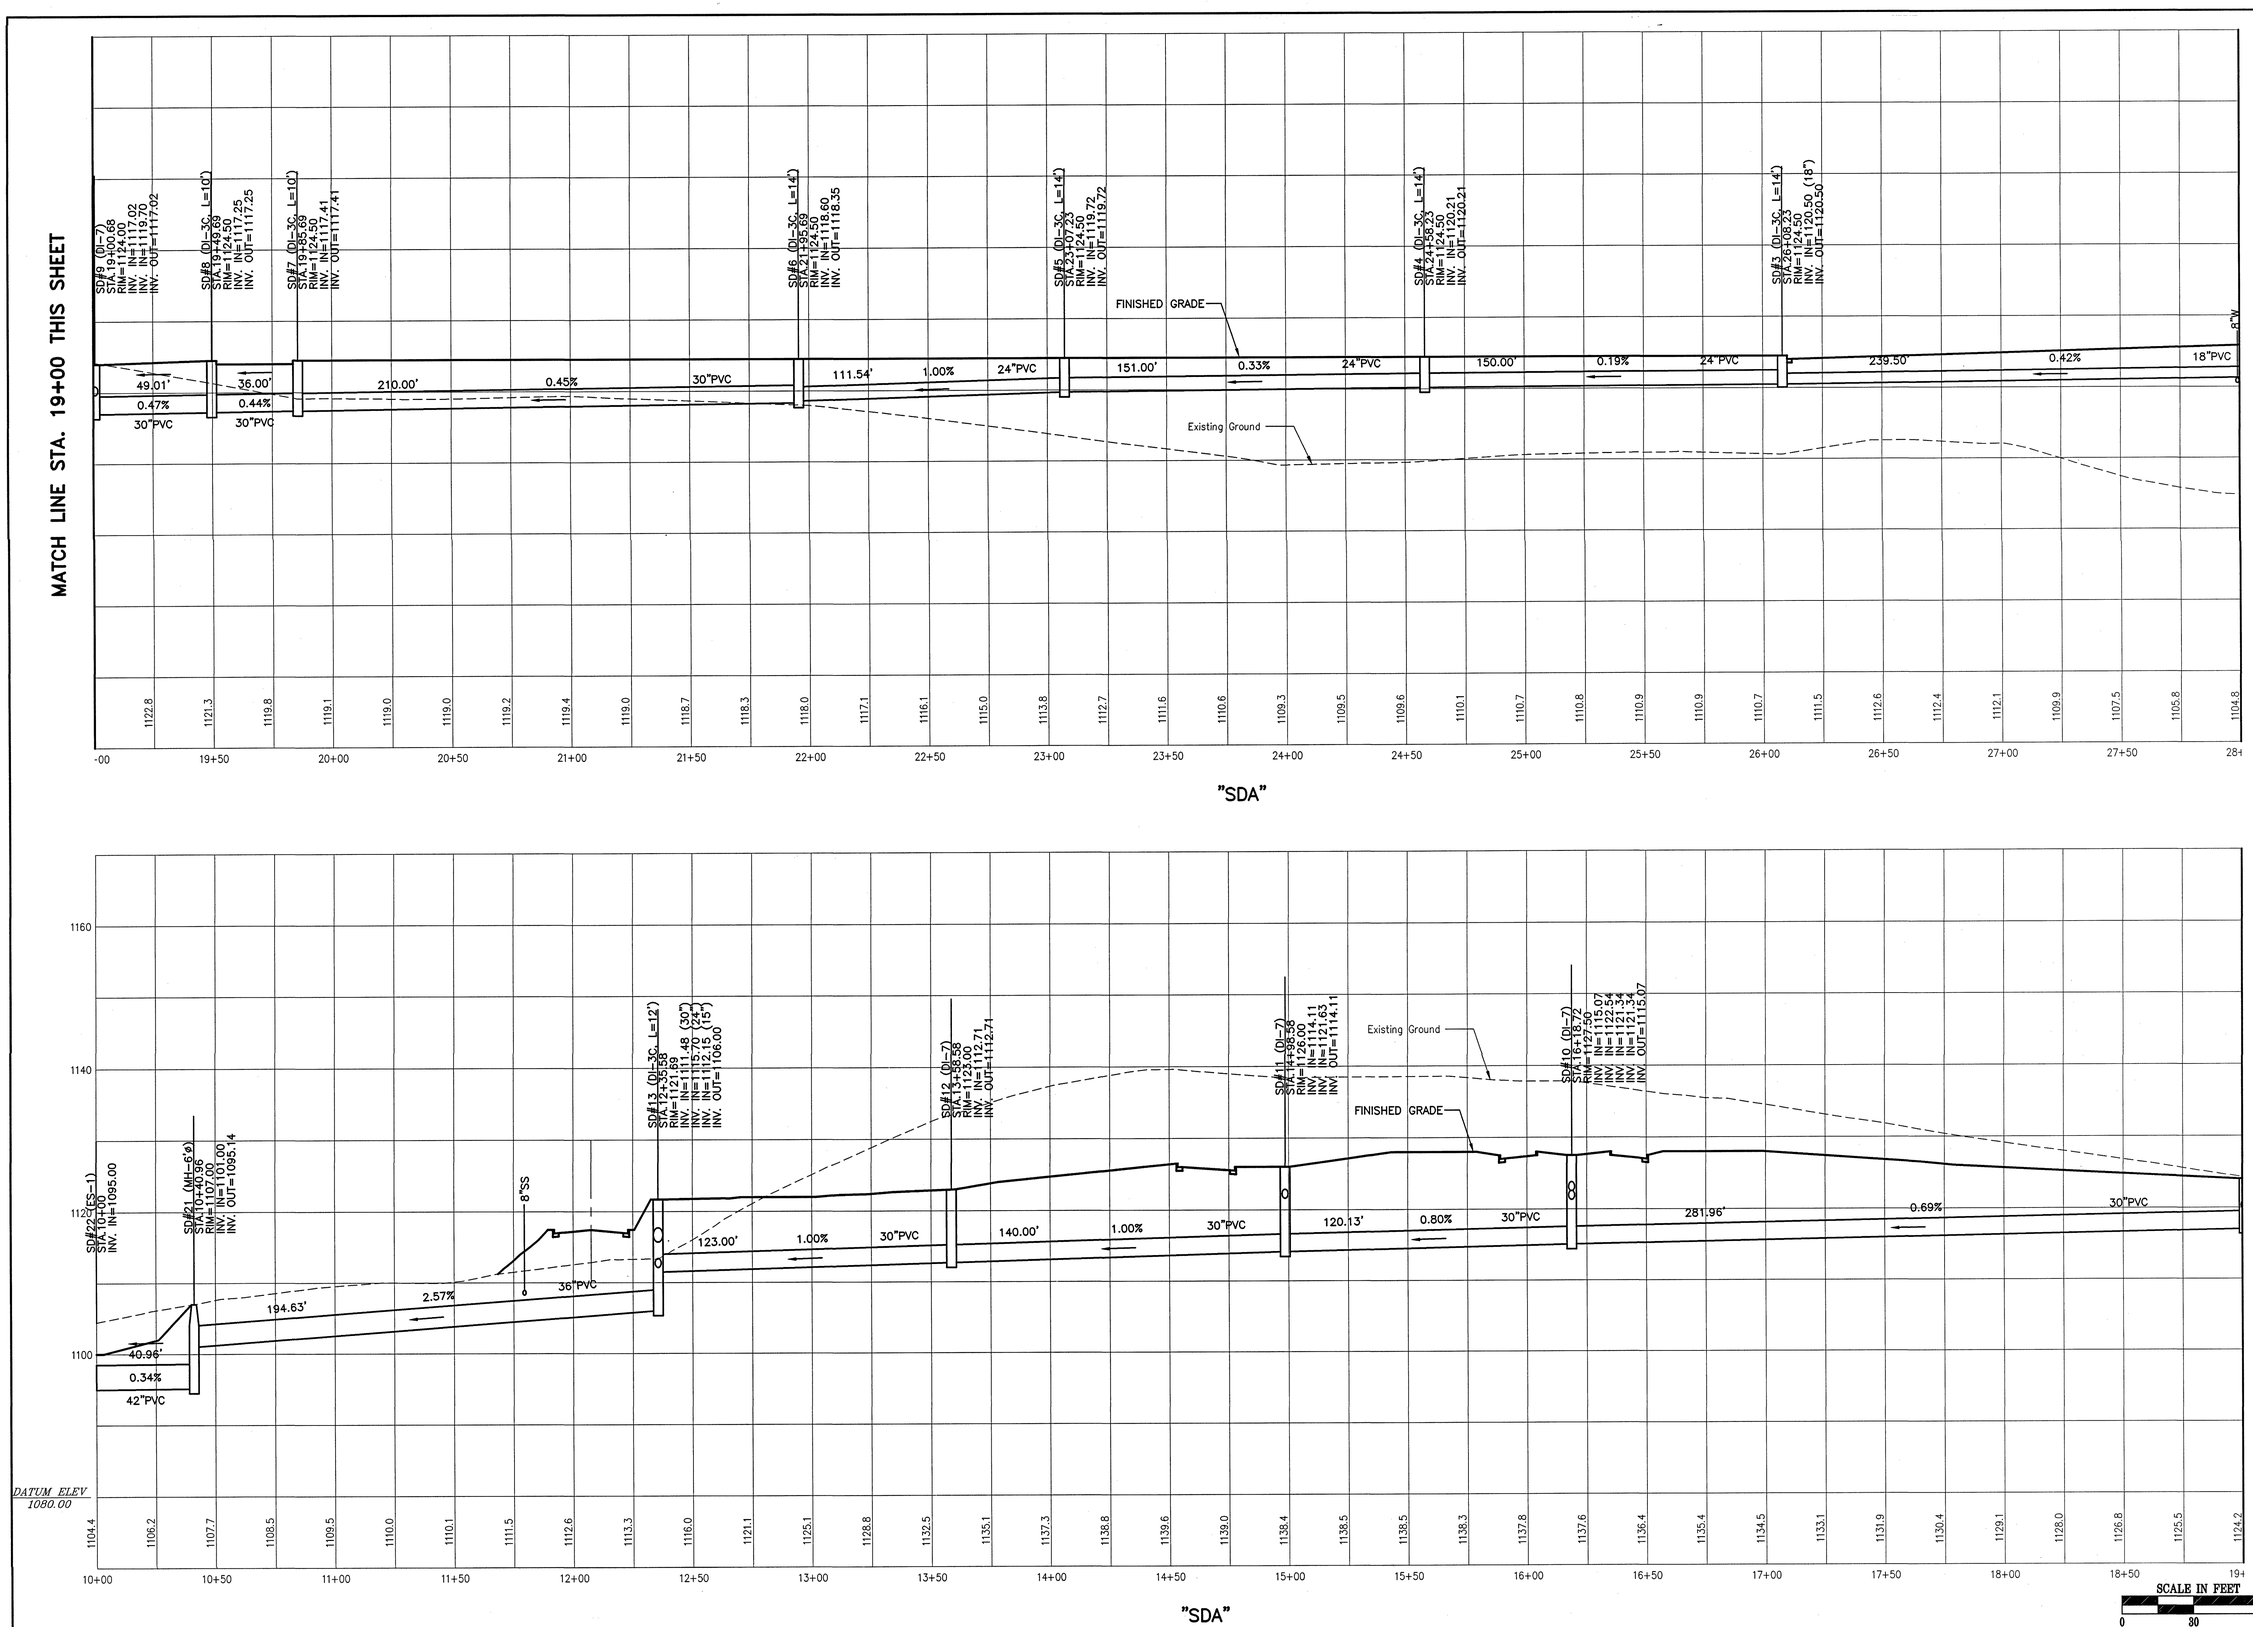

COMMONWEALTH OF VIRGINIA
STEWART W. HUBBELL
No. 07420
PROFESSIONAL ENGINEER

Revisions		Date
1	REVISED UTILITIES FOR BLDG. EXP.	2/24/04

Issue Date: DEC., 2003

Drawn By: ARB

Designed By: HAY

Checked By: SWH

Date: 12/22/03

Mattern & Craig
CONSULTING ENGINEERS • SURVEYORS
701 FIRST STREET, S.W.
ROANOKE, VIRGINIA 24016
(540) 345-9342
FAX (540) 345-7691

CARDINAL INSULATED GLASS
VINTON BUSINESS CENTER

PROFILES- STORM DRAIN

TOWN OF VINTON, VIRGINIA

Vertical Scale: 1"=10'

Horizontal Scale: 1"= 30'

Commission Number: 2207-A

Sheet No.: 16

R:\DWGS\2207-A\DWG\16.DWG

gr2207-A.dwg(16.dwg, 02/27/04 03:46:40 PM, KIP 2950.pc3