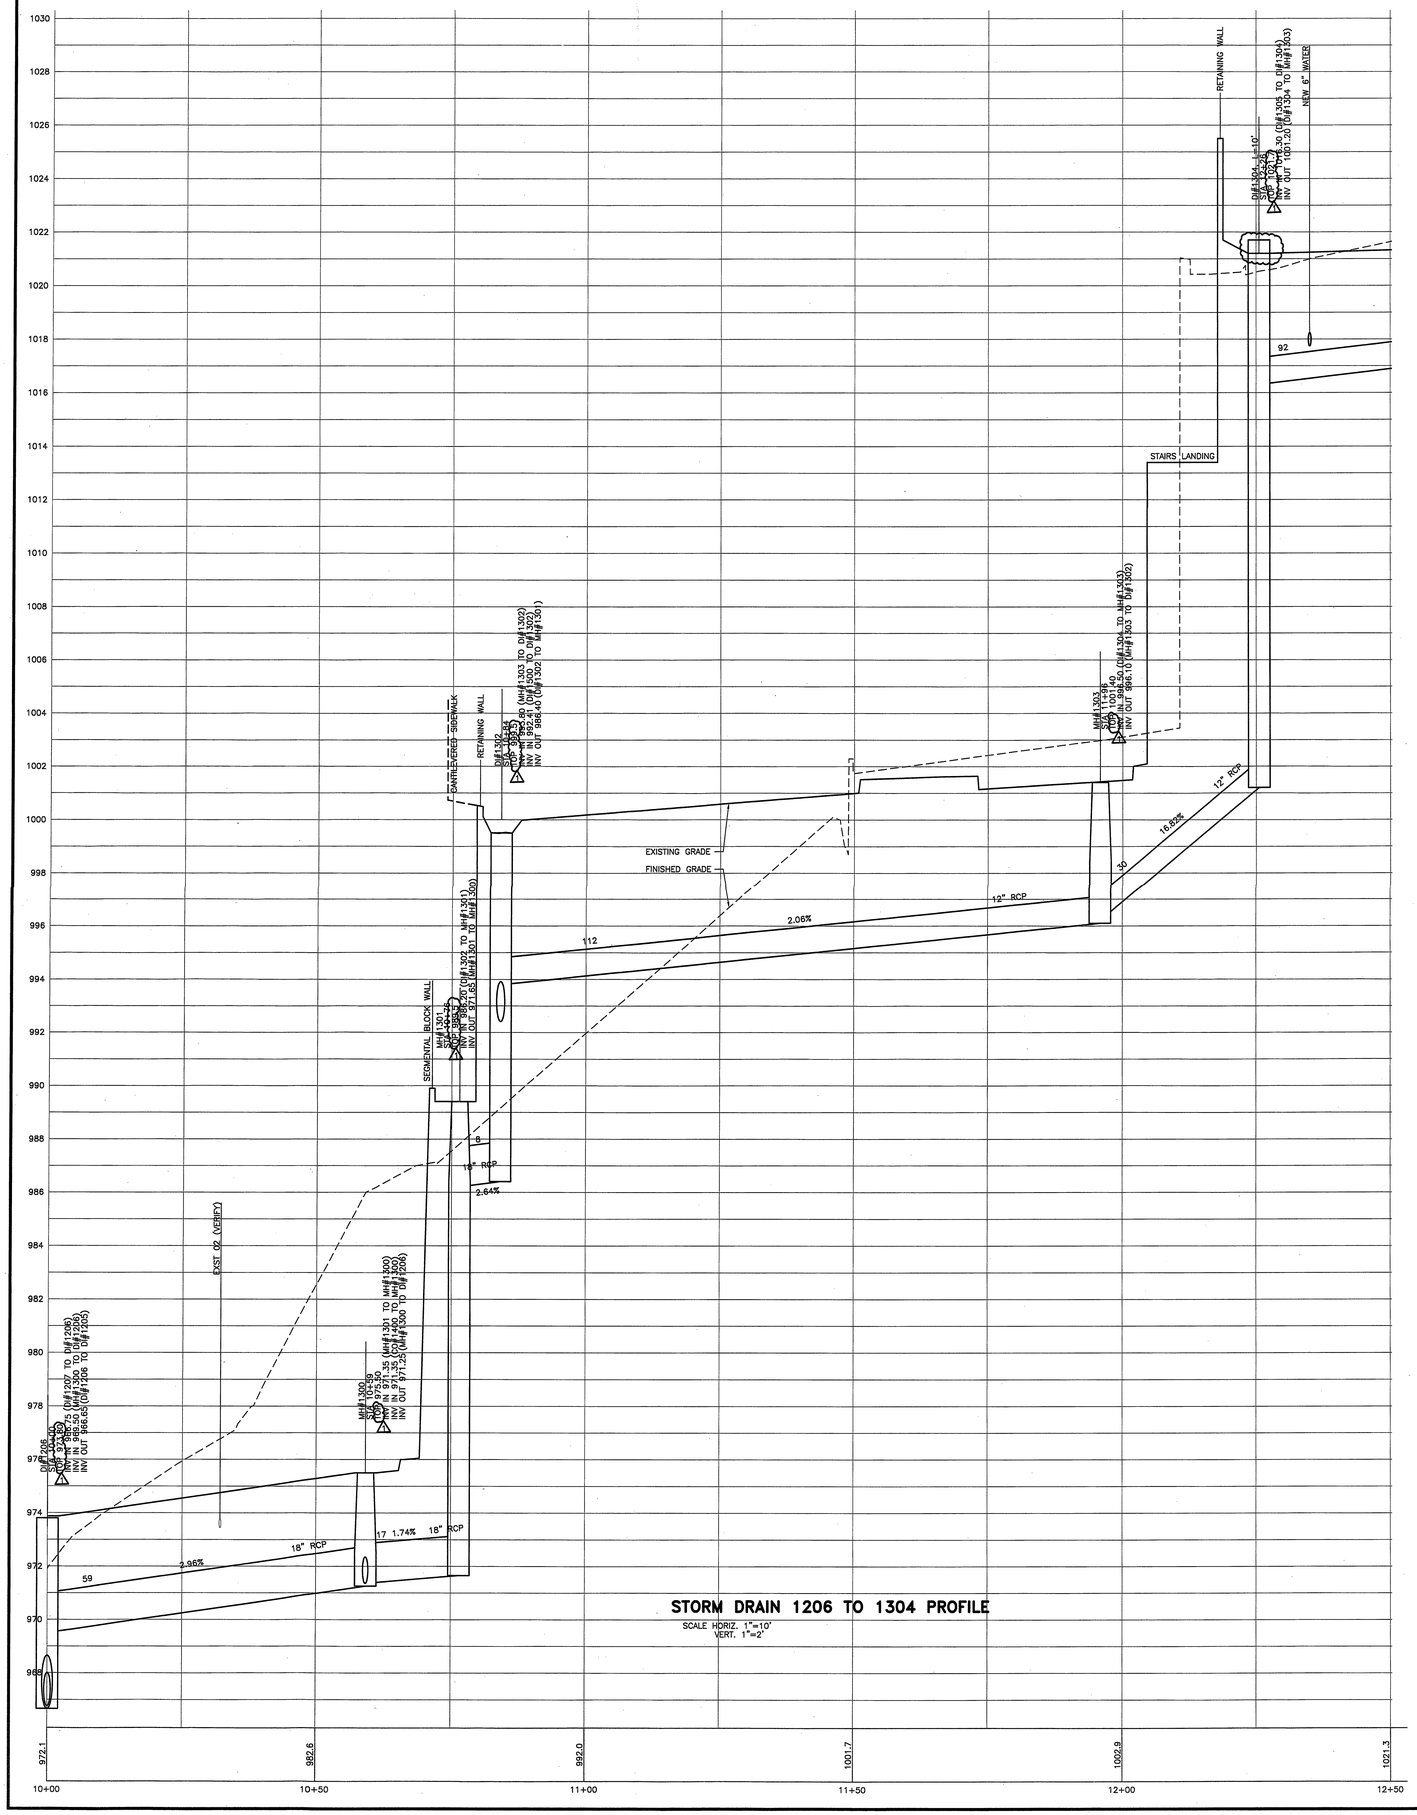

STORM DRAIN 1206 TO 1304 PROFILE

SCALE HORIZ. 1"=10'
VERT. 1"=2'

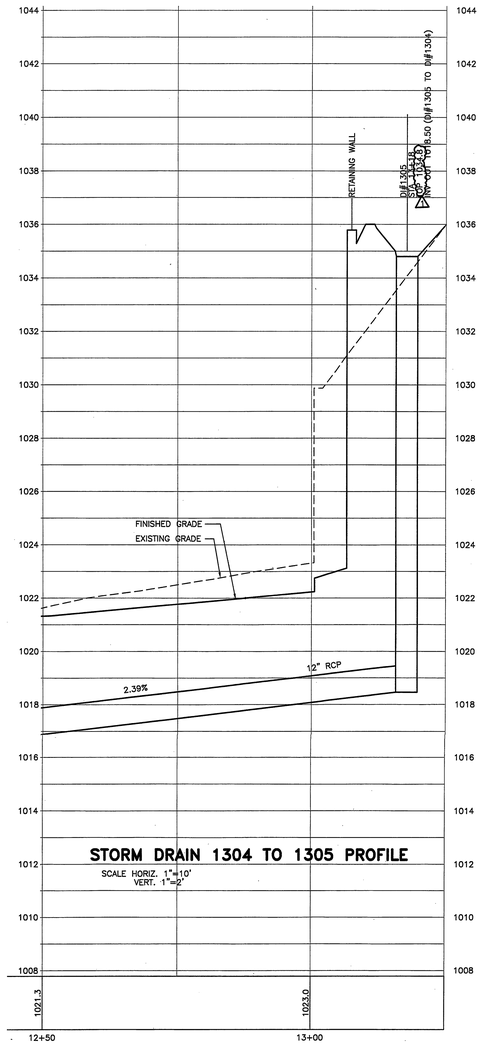

STORM DRAIN 1304 TO 1305 PROFILE

SCALE HORIZ. 1"=10'
VERT. 1"=2'

V: 1"=2' 2' 1' 0 2' 4'
H: 1"=10' 10' 5' 0 10' 20'

GRAPHIC SCALES

SEALS

STATE OF VIRGINIA
MARTY L. CROW
No. 056551
8/5/04
PROFESSIONAL ENGINEER

CONSULTANT

HELLMUTH, OBATA + KASSABAUM, INC.
ARCHITECTURE, ENGINEERING, PLANNING, INTERIORS, GRAPHICS, CONSULTING
St. Louis, Missouri 63102 USA

CARILION *Health System*

CMC CONSOLIDATION
CARILION ROANOKE MEMORIAL HOSPITAL
ROANOKE, VIRGINIA

HSMM

ARCHITECTS ENGINEERS PLANNERS
HAYES, SEAY, MATTERN & MATTERN, INC.
115 S. JEFFERSON ST.
ROANOKE, VA 24016
(540) 857-3100
WWW.HSMM.COM

REV.	DATE	DESCRIPTION	APP
1	08/30/04	FOUNDATION SUBMITTAL	BJC

COMM NO: 40044A
ISSUE DATE: JUL 09, 2004
DESIGNED BY: MLC
DRAWN BY: MLC
CHECKED BY: *MLD*
SUBMITTED BY: BJC

© HAYES, SEAY, MATTERN & MATTERN, INC., 2004. ALL RIGHTS RESERVED.

CIVIL

STORM DRAINAGE PROFILES

C215

M:\FILES\40000SERIES\40044\CADD\DWG\SITE\EL3C_215.DWG C40044 08/30/2004 17:37:20 TGUMP
HSMM-Full.ctb RF: el3gxbdr,el3cuxpro