


## GRADING NOTES:

1. ADJUST TOPS OF ALL UTILITY STRUCTURES TO REMAIN. TOPS TO BE FLUSH WITH NEW FINISH GRADE.

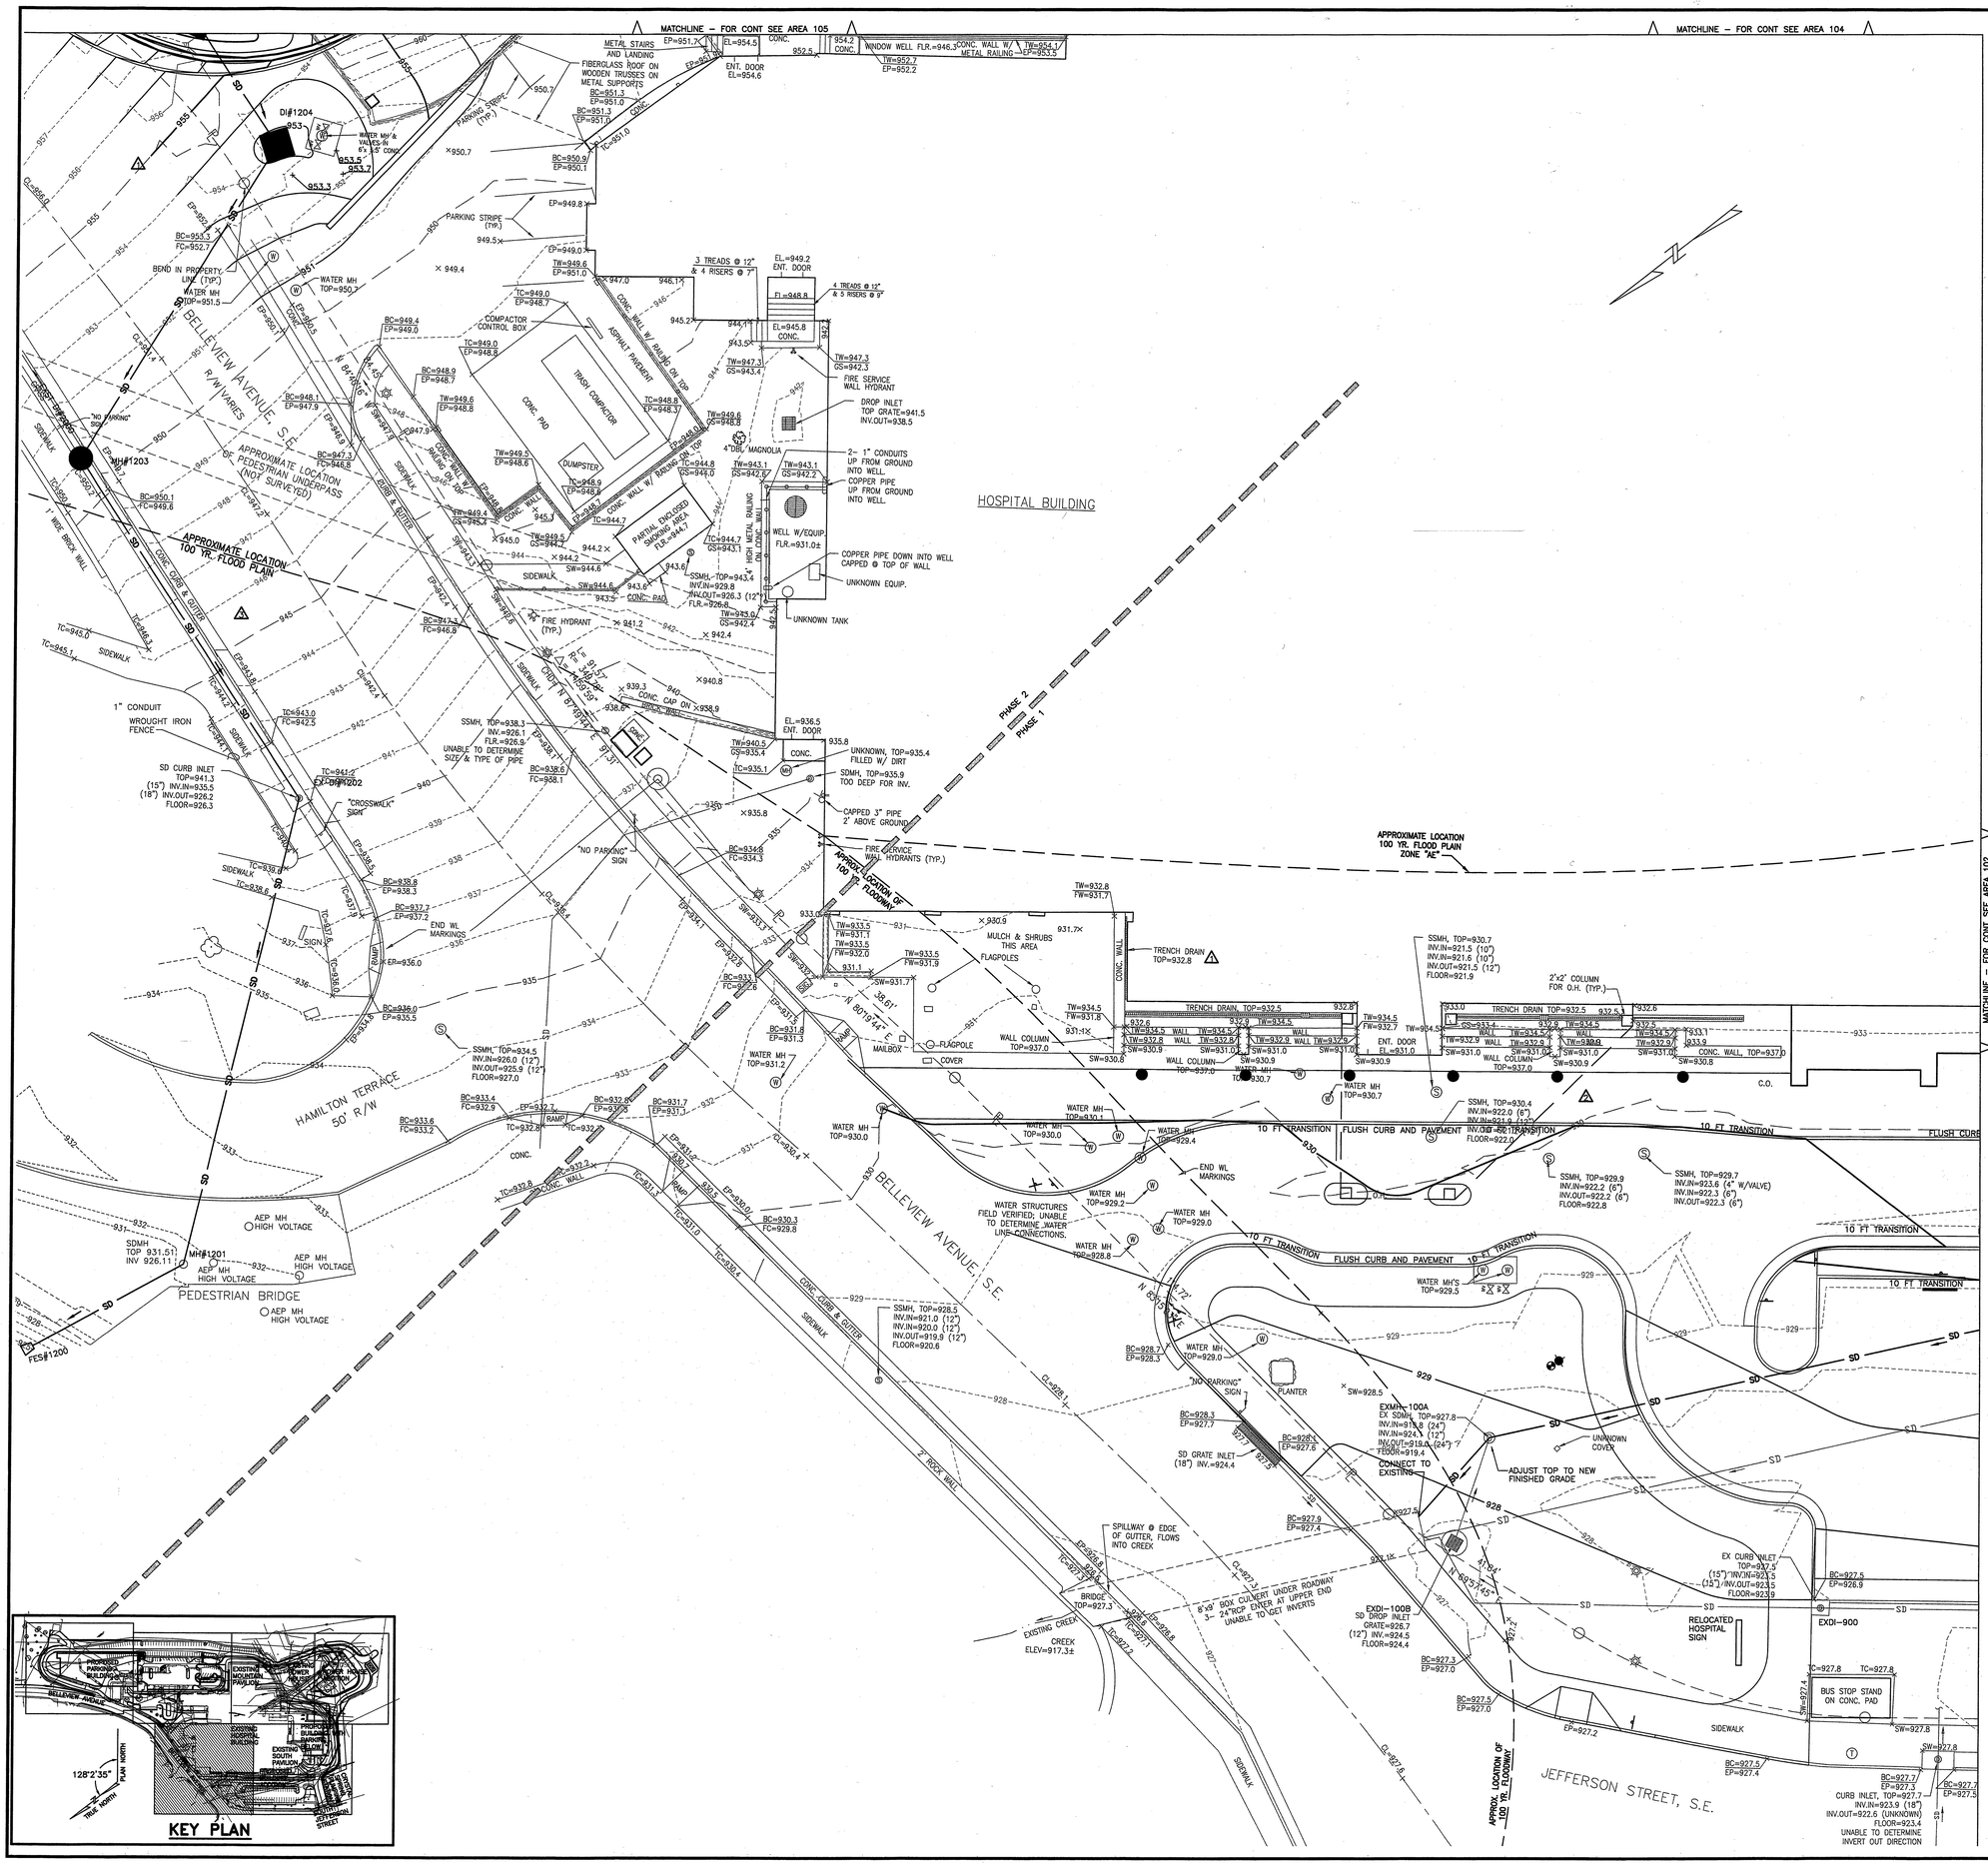


KEY PLAN

GRAPHIC SCALES 1"=10' 10' 5' 0 10' 20'

SEALS

COMMONWEALTH OF VIRGINIA MARTY L. CROW No. 086031 PROFESSIONAL ENGINEER 06/25/05

APPROVED 9/1/2006

CONSULTANT

HELLMUTH, OBATA + KASSABAUM, INC.
PROFESSIONAL ARCHITECTURAL & ENGINEERING CONSULTANTS
St. Louis, Missouri 63102 USA

CARILION Health System

CMC CONSOLIDATION
CARILION ROANOKE MEMORIAL HOSPITAL
ROANOKE, VIRGINIA

HSMM

ARCHITECTS ENGINEERS PLANNERS
HAYES, SEAY, MATTERN & MATTERN, INC.
1315 FRANKLIN ROAD
ROANOKE, VA 24004-1083
(540) 857-3100 WWW.HSMM.COM

| REV | DATE | DESCRIPTION | APP |
|---|---|---|---|
| 1 | 10/11/04 | VALUE ENGINEERING | BJC |
| 2 | 2/14/05 | CITY APPROVED – INCLUDES S/P01 – S/P15 | BJC |
| 3 | 04/29/05 | OWNER REVISIONS | BJC |

CORM. NO: 40044A
ISSUE DATE: JUN 04, 2004
DRAWN BY: MDD
CHECKED BY: MJC
SUBMITTED BY: BJC

© HAYES, SEAY, MATTERN & MATTERN, INC., 2005. ALL RIGHTS RESERVED.

CIVIL

# GRADING & DRAINAGE PLAN

CG101

M:\40000SERIES\40044\CADD\DWG\SITE\EL3CG101.DWG C40044 06/25/2005 10:04:16 MCROW
HSMM-Full.ctb RF: el3cex,el3clx,el3gnbdr,el3cu,el3cex,el3cp,el3ex