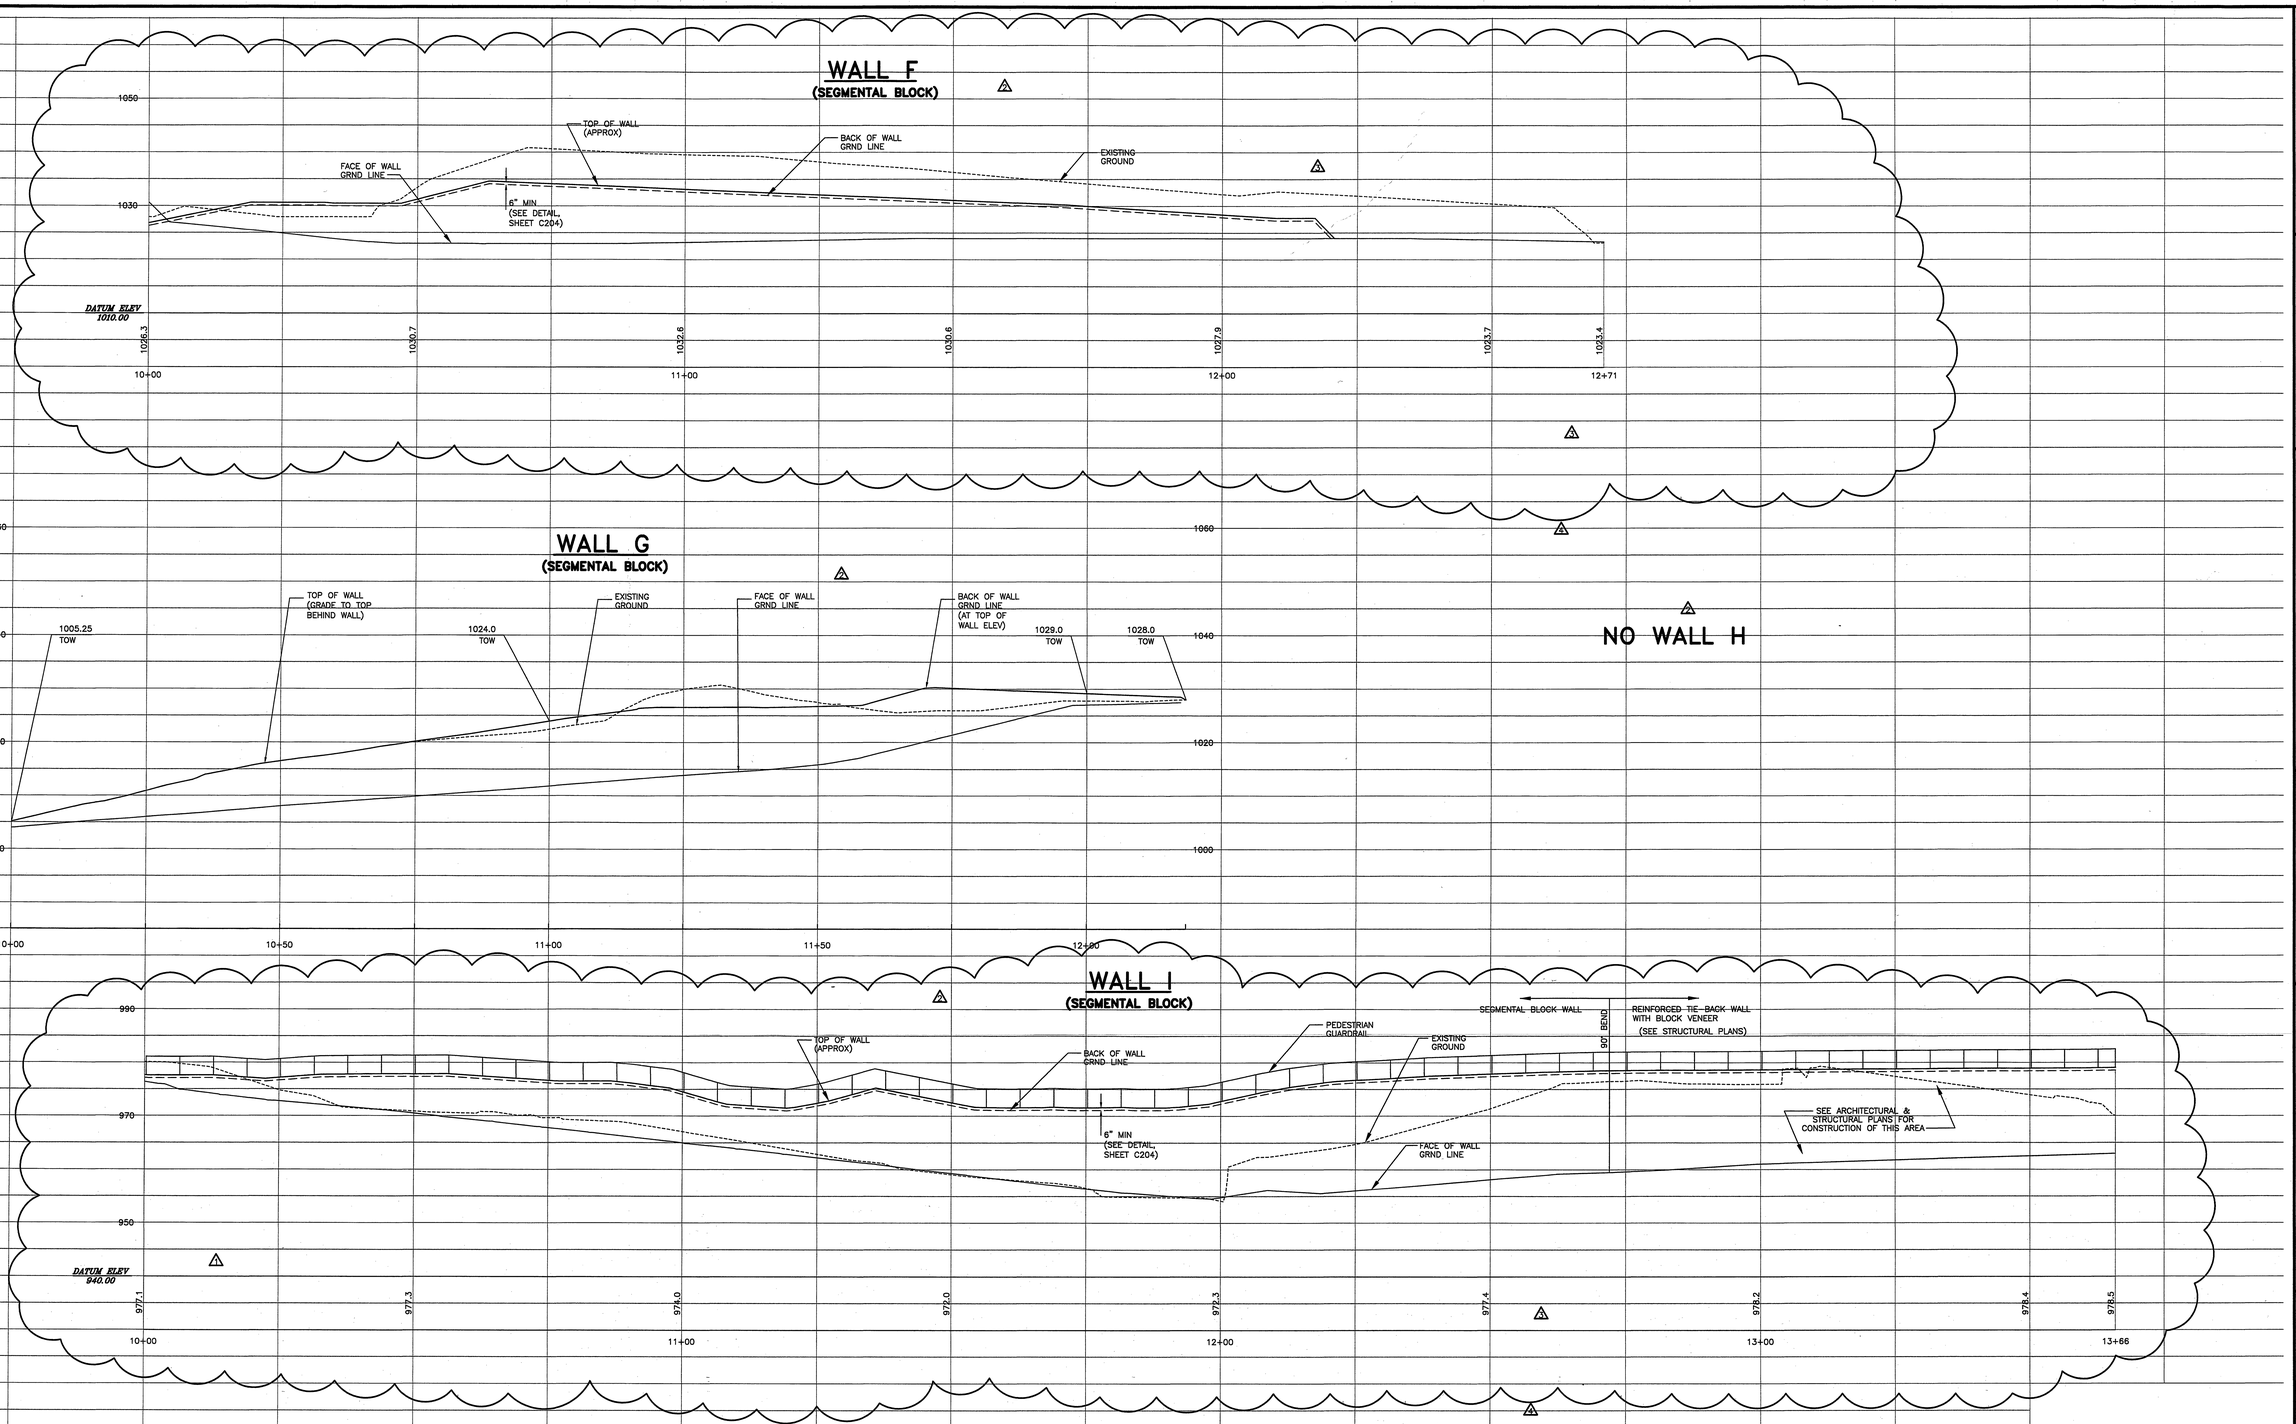

WALL ELEVs NOTES

1. SEE SHEET CL001 & SHEETS CL101 – CL106 FOR DIMENSIONAL LAYOUT OF WALLS.
2. SEE SHEETS CG101 – CG106 FOR DETAILED GRADING PLAN.
3. SEE STRUCTURAL SHEETS, THIS PROJECT, FOR WALL DETAILS.
4. TOP OF WALL SHALL BE 6" ABOVE GRADE UNLESS OTHERWISE STATED.

WALL ELEVs LEGEND

- EXIST GRND LINE
- WALL BACK GRND LINE
- WALL FACE GRND LINE
- TOP OF WALL ELEV
- GUARD RAIL
- PEDESTRIAN GUARDRAIL

VERT: 1" = 10'
HORIZ: 1" = 10'
10' 5' 0 10' 20'
1"=10'

GRAPHIC SCALES

SEALS

COMMONWEALTH OF VIRGINIA
MARTY L. CROW
No. 036931
7/25/05
PROFESSIONAL ENGINEER

CONSULTANT

HELLMUTH, OBATA + KASSABAUM, INC.
ARCHITECTURE, ENGINEERING, PLANNING, INTERIORS, GRAPHICS CONSULTING
ST. LOUIS, MISSOURI 63102 USA

CARILION *Health System*

CMC CONSOLIDATION
CARILION ROANOKE MEMORIAL HOSPITAL
ROANOKE, VIRGINIA

HSMM

ARCHITECTS ENGINEERS PLANNERS
HAYES, SEAY, MATTERN & MATTERN, INC.
115 S. JEFFERSON ST.
ROANOKE, VA. 24016
(540) 857-3100 WWW.HSMM.COM

REV	DATE	DESCRIPTION	APP
1	08/30/04	FOUNDATION SUBMITTAL	BJC
2	10/11/04	VALUE ENGINEERING	BJC
3	06/24/05	OWNER REVISIONS	BJC
4	07/25/05	SI#85 REVISED PHASE II SITE	BJC

COMM NO: 40044A
ISSUE DATE: JUL 09, 2004
DESIGNED BY: MOD
DRAWN BY: MOD
CHECKED BY: MLC
SUBMITTED BY: BJC

© HAYES, SEAY, MATTERN, & MATTERN, INC., 2005. ALL RIGHTS RESERVED.

CIVIL

WALL ELEVATIONS

C205