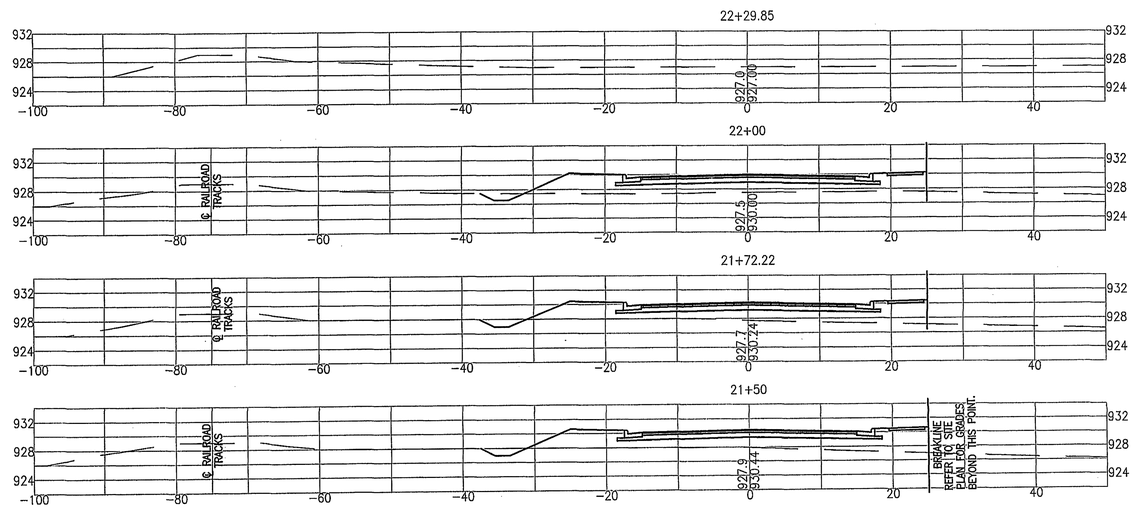

SCALE IN FEET
0 10 20

R:\DWGS\1996\DWG\PROFILE-ROAD.DWG

COMMONWEALTH OF VIRGINIA
WM. THOMAS AUSTIN
No. 030907
5/9/02
PROFESSIONAL ENGINEER

Revisions	Date
FOR REVIEW ONLY	
NOT FOR CONSTRUCTION	

Issue Date: 5/9/02

Drawn By: CLZ

Designed By: WTA

Checked By: WTA

Date: 5/9/02

Mattern & Craig
CONSULTING ENGINEERS • SURVEYORS
701 FIRST STREET, S.W.
ROANOKE, VIRGINIA 24016
(540) 345-9342
FAX (540) 345-7691

CARILION ROANOKE MEMORIAL HOSPITAL
CRMH/CBI (RIVERWALK) PARKING DECK

CROSS SECTIONS

CITY OF ROANOKE, VA

Vertical Scale: 1" = 10'

Horizontal Scale: 1' = 10'

Commission Number: 1996

Sheet No.: C-10