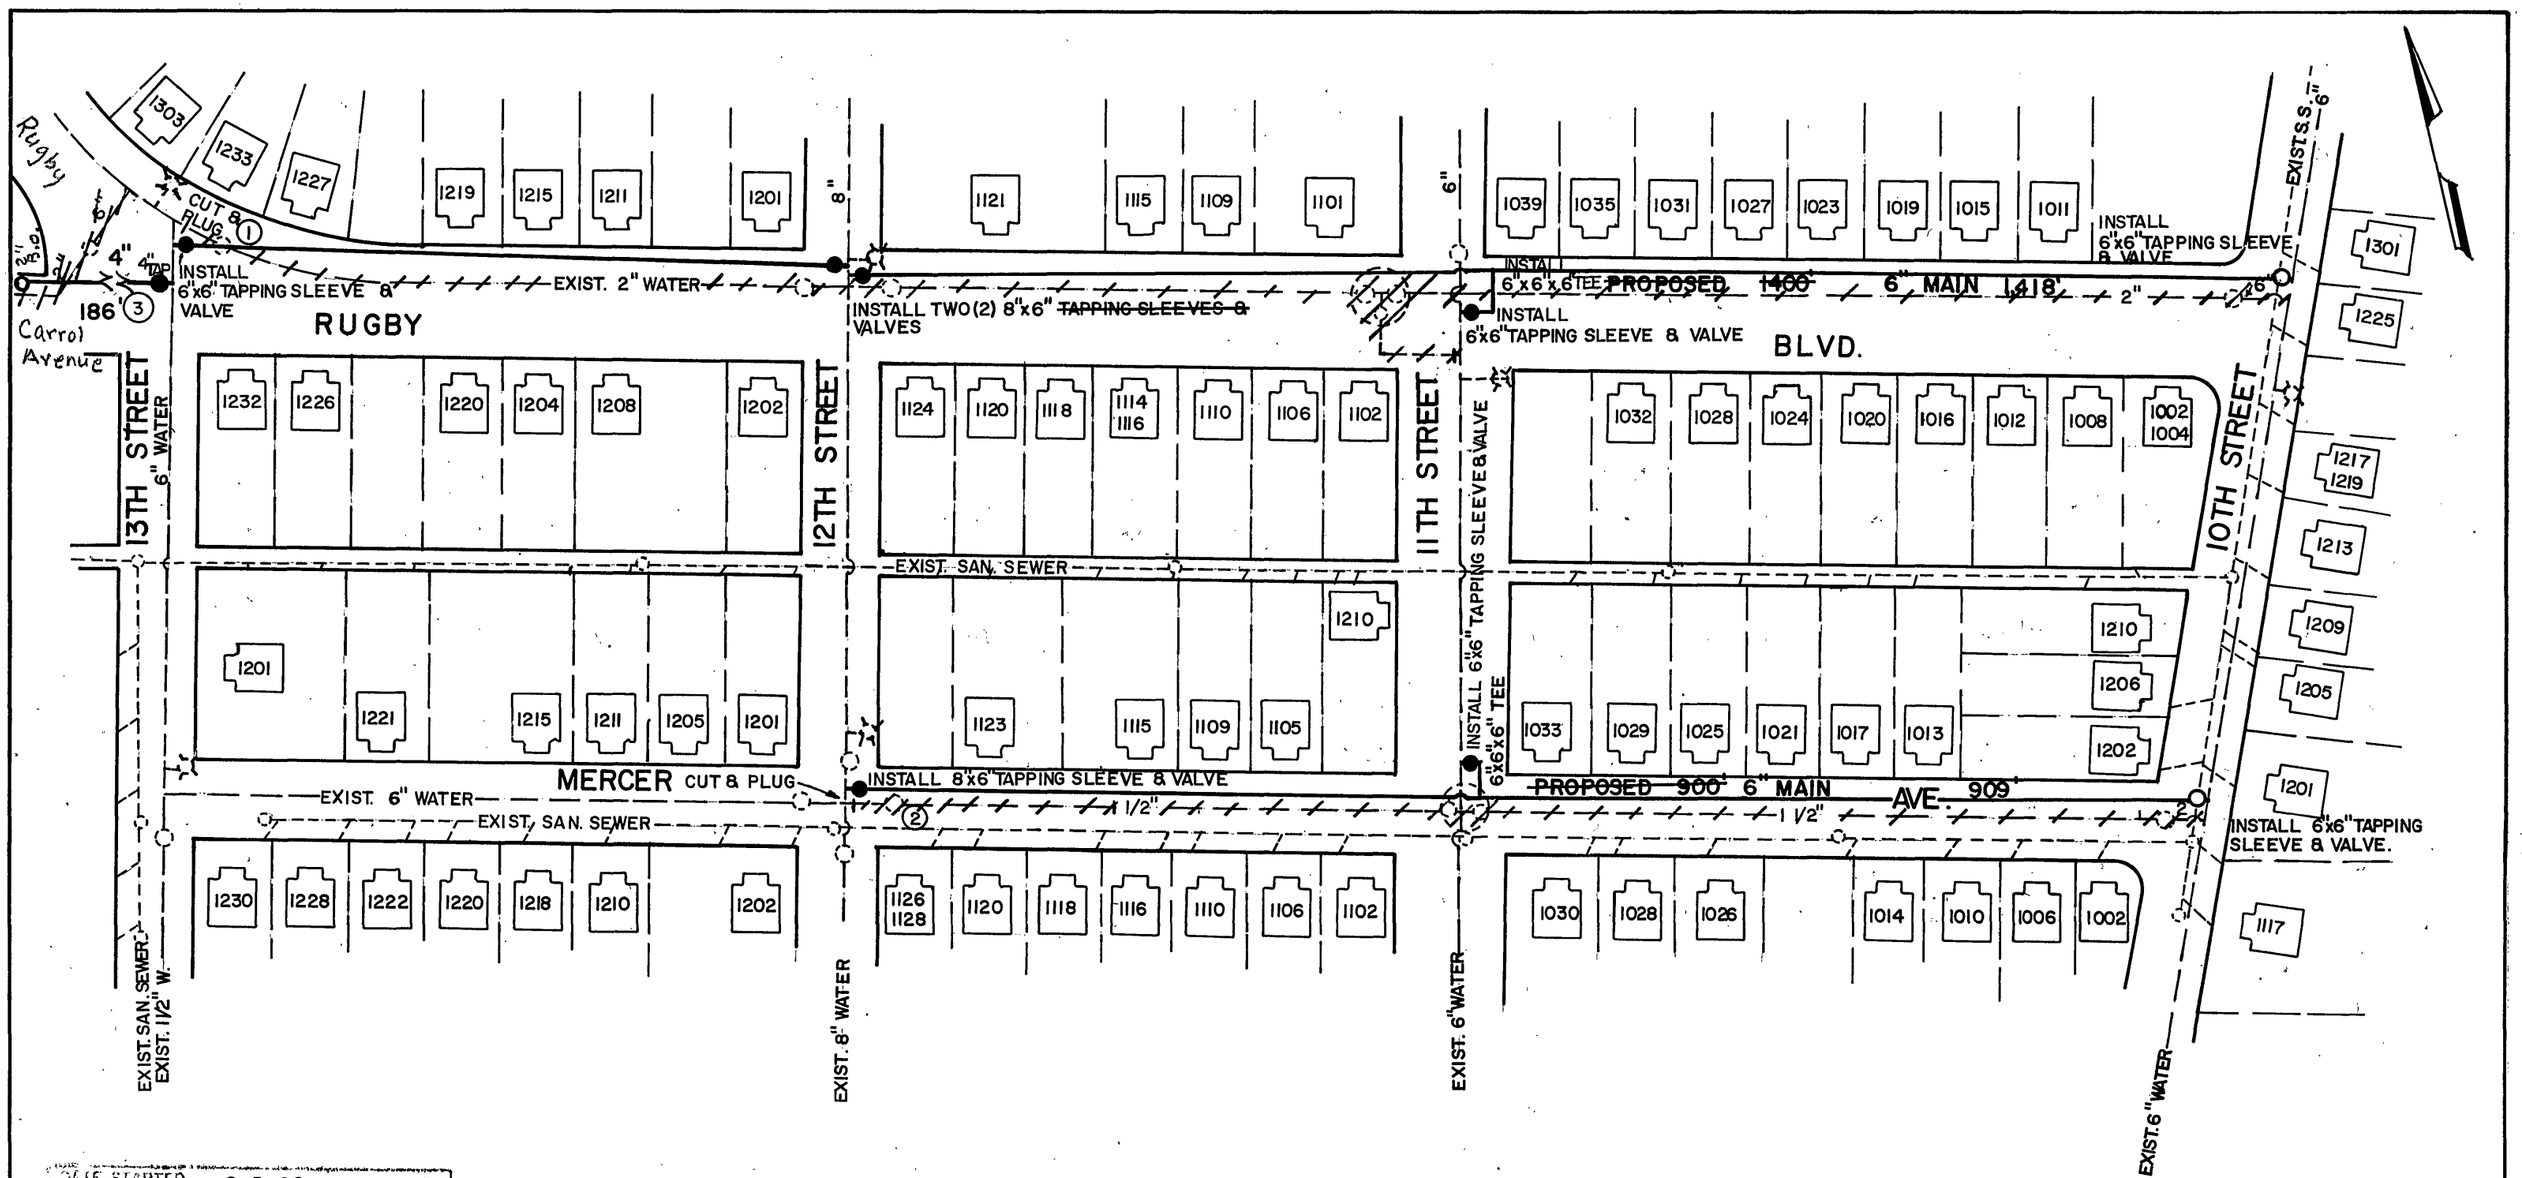

DATE STARTED	8-5-92			
DATE COMP.	9-28-92			
FEET MAIN	SIZE	VALVE	VAULT	BOX
2,327'	6"	8	6	2
186'	4"	1	1	
BLOW OFF	2"	1		1
F.H. COMP.				
F.H. STUB ONLY				
NO. INS. BY:				
NO. INS. BY:	C.O. DAME			
NO. 3/4" SERV. INS.				
CITY OR CO.	CITY			
DEPT. INSP.	U.L.S.			

ABANDONMENTS:

① - 2" FROM 6" AT 13TH STREET TO 10TH STREET

② - 1 1/2" FROM 6" AT 12TH STREET TO 10TH STREET

③ - 2", 6" FROM 6" AT RUGBY BLVD. TO CARROLL AVE.

NOTE: ALL EXIST. UTILITIES SHALL BE ASCERTAINED IN THE FIELD PRIOR TO CONSTRUCTION.

MANAGER UTILITY LINE SERVICE

WATER DEPARTMENT

ROANOKE VIRGINIA

CARROLL AVENUE, MERCER AVENUE AND RUGBY BOULEVARD, N.W. REPLACEMENT

SCALE: 1"=100'

DATE: 7/17/92

DIST. MAP: 223

PLAN NO.: 92-08

DIRECTOR UTILITIES & OPERATIONS DATE

DIRECTOR OF PUBLIC WORKS DATE