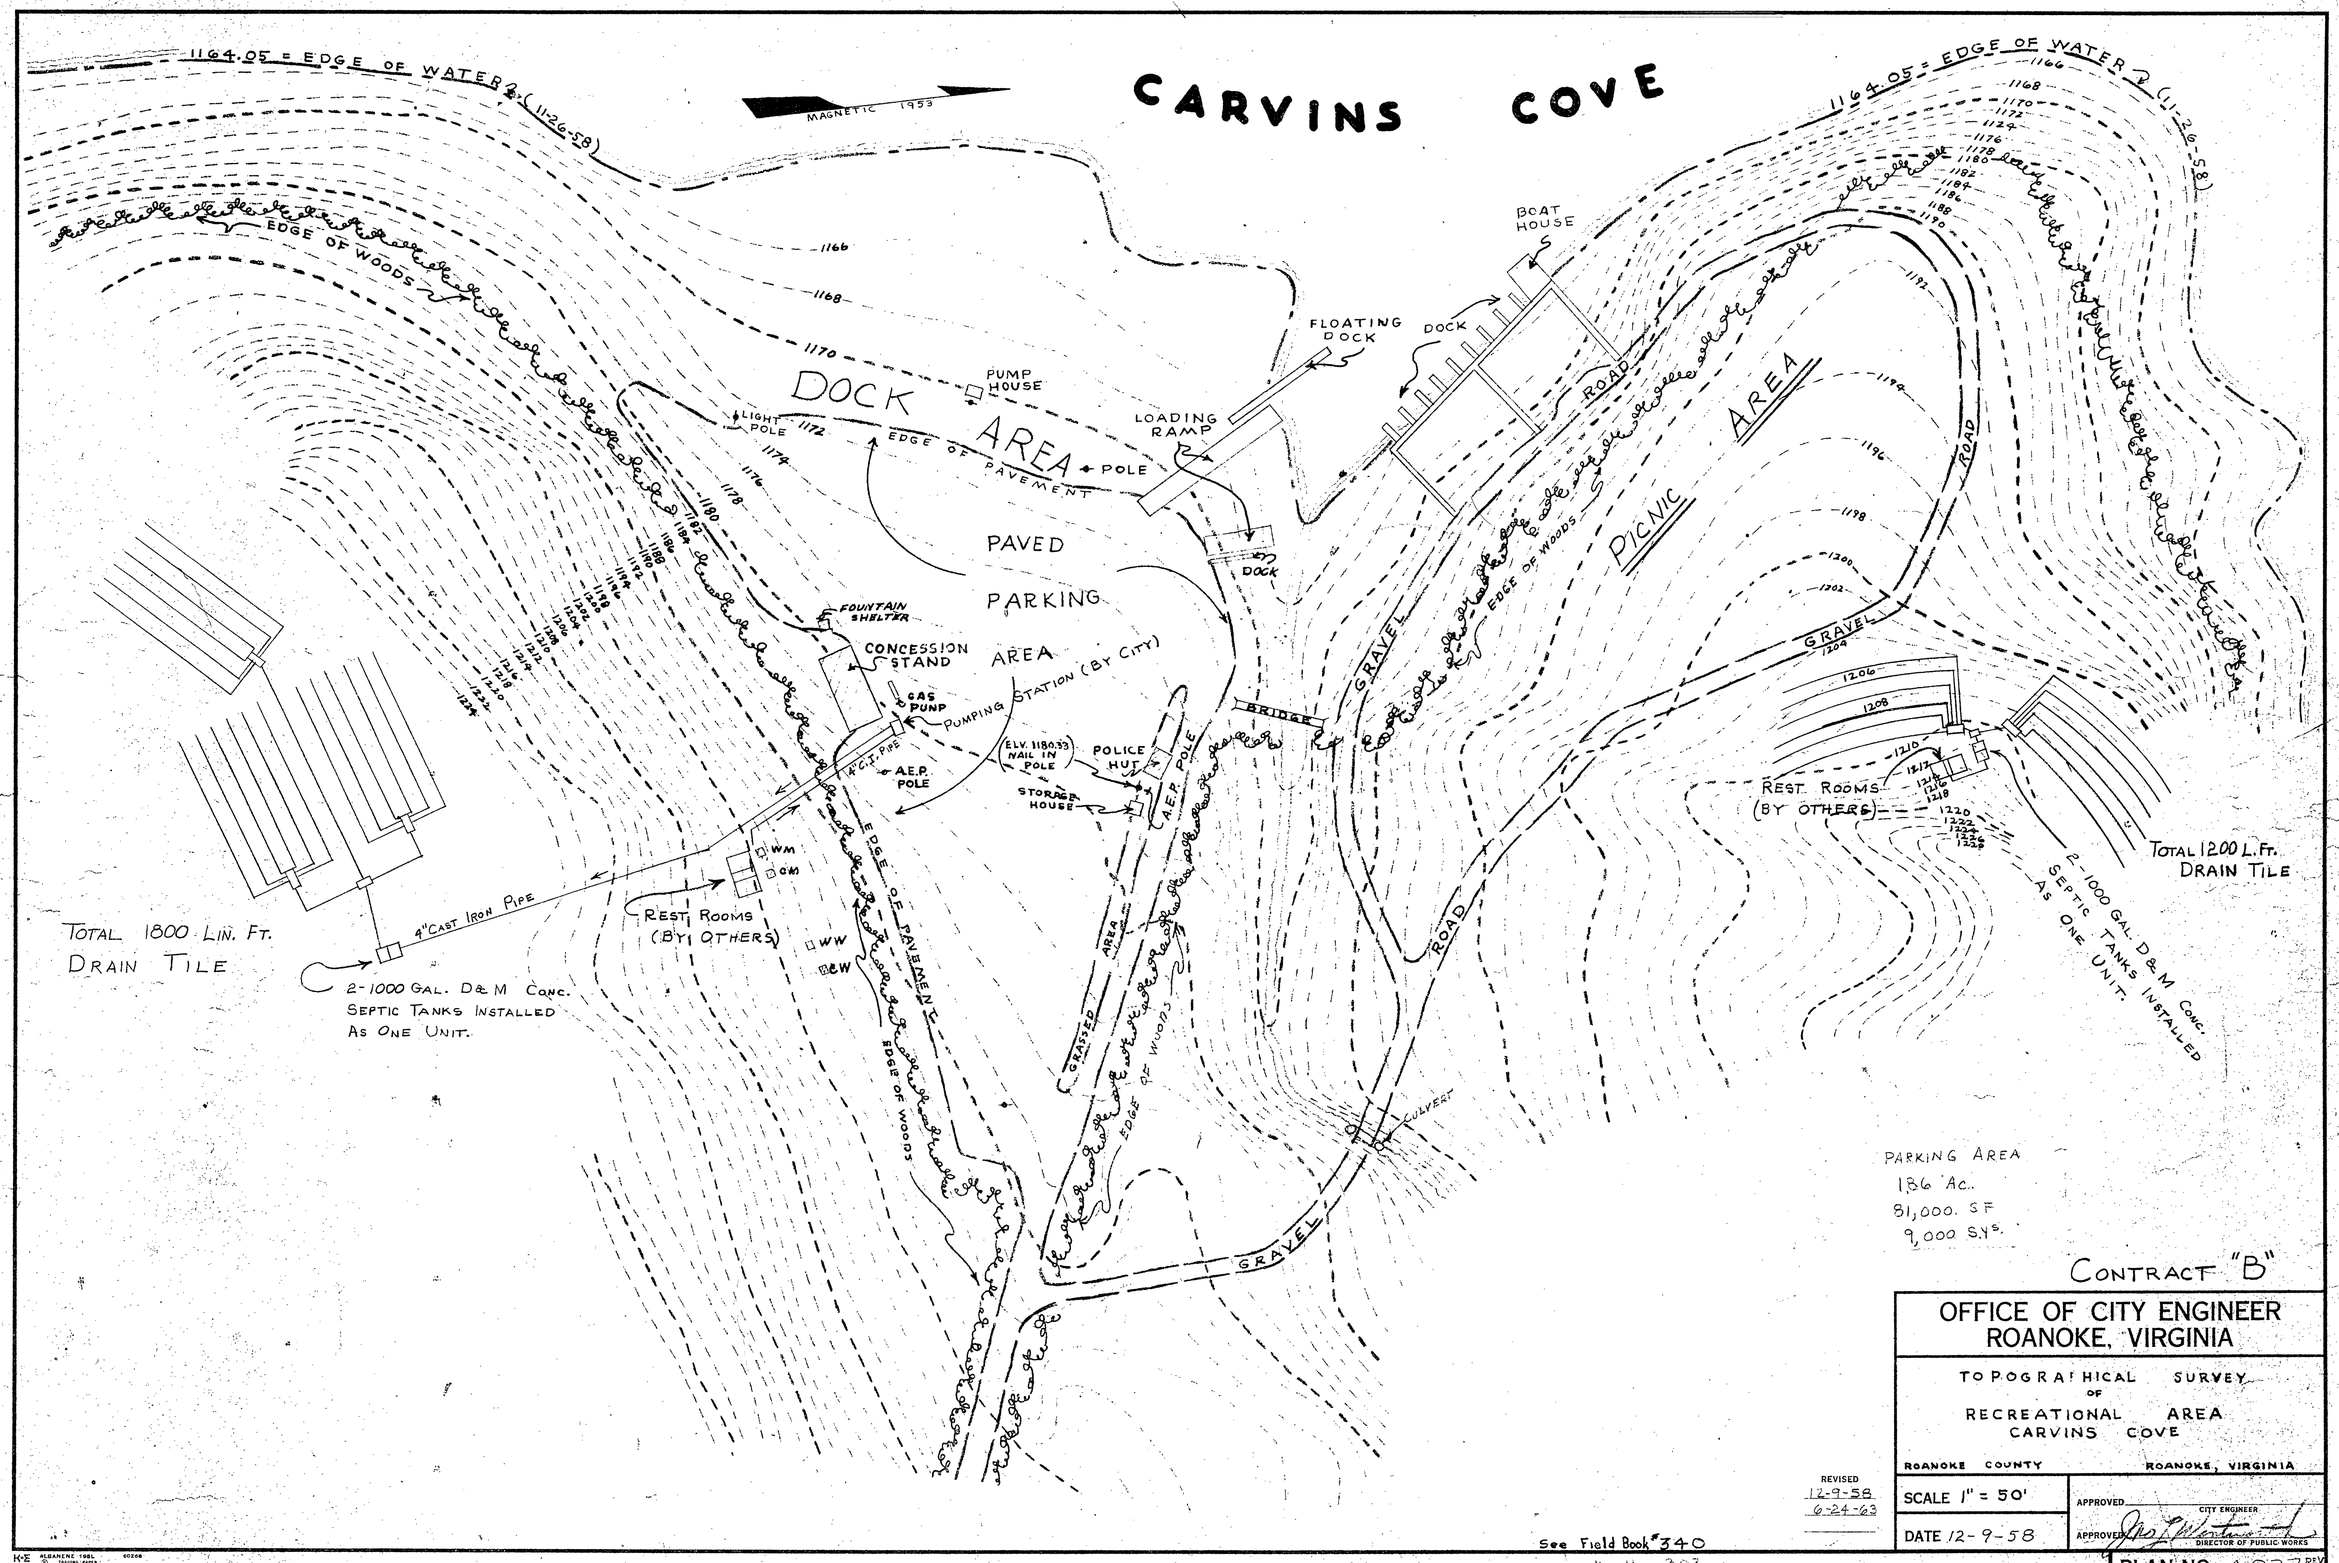
CARVINS COVE
1164.05 = EDGE OF WATER (11-26-58)
MAGNETIC 1953
EDGE OF WOODS
DOCK AREA
PUMP HOUSE
LIGHT POLE
EDGE OF PAVEMENT
POLE
LOADING RAMP
FLOATING DOCK
DOCK
BOAT HOUSE
ROAD
PICNIC AREA
PAVED PARKING AREA
FOUNTAIN SHELTER
CONCESSION STAND
GAS PUMP
PUMPING STATION (BY CITY)
R.C.P. PIPE
A.E.P. POLE
(ELV. 1180.33 NAIL IN POLE)
POLICE HUT
STORAGE HOUSE
BRIDGE
GRAVEL
REST ROOMS (BY OTHERS)
WM
OM
WW
EW
4" CAST IRON PIPE
TOTAL 1800 LIN. FT. DRAIN TILE
2-1000 GAL. D&M CONC. SEPTIC TANKS INSTALLED AS ONE UNIT.
GRASSED AREA
CULVERT
TOTAL 1200 L.FT. DRAIN TILE
2-1000 GAL. D&M CONC. SEPTIC TANKS INSTALLED AS ONE UNIT.
PARKING AREA
1.86 AC.
81,000. SF
9,000 SYS.
CONTRACT "B"
OFFICE OF CITY ENGINEER
ROANOKE, VIRGINIA
TOPOGRAPHICAL SURVEY OF RECREATIONAL AREA CARVINS COVE
ROANOKE COUNTY
ROANOKE, VIRGINIA
SCALE 1" = 50'
DATE 12-9-58
REVISED 12-9-58 6-24-63
APPROVED CITY ENGINEER
APPROVED DIRECTOR OF PUBLIC WORKS
PLAN NO. 4037 REV.
See Field Book #340 " " 302