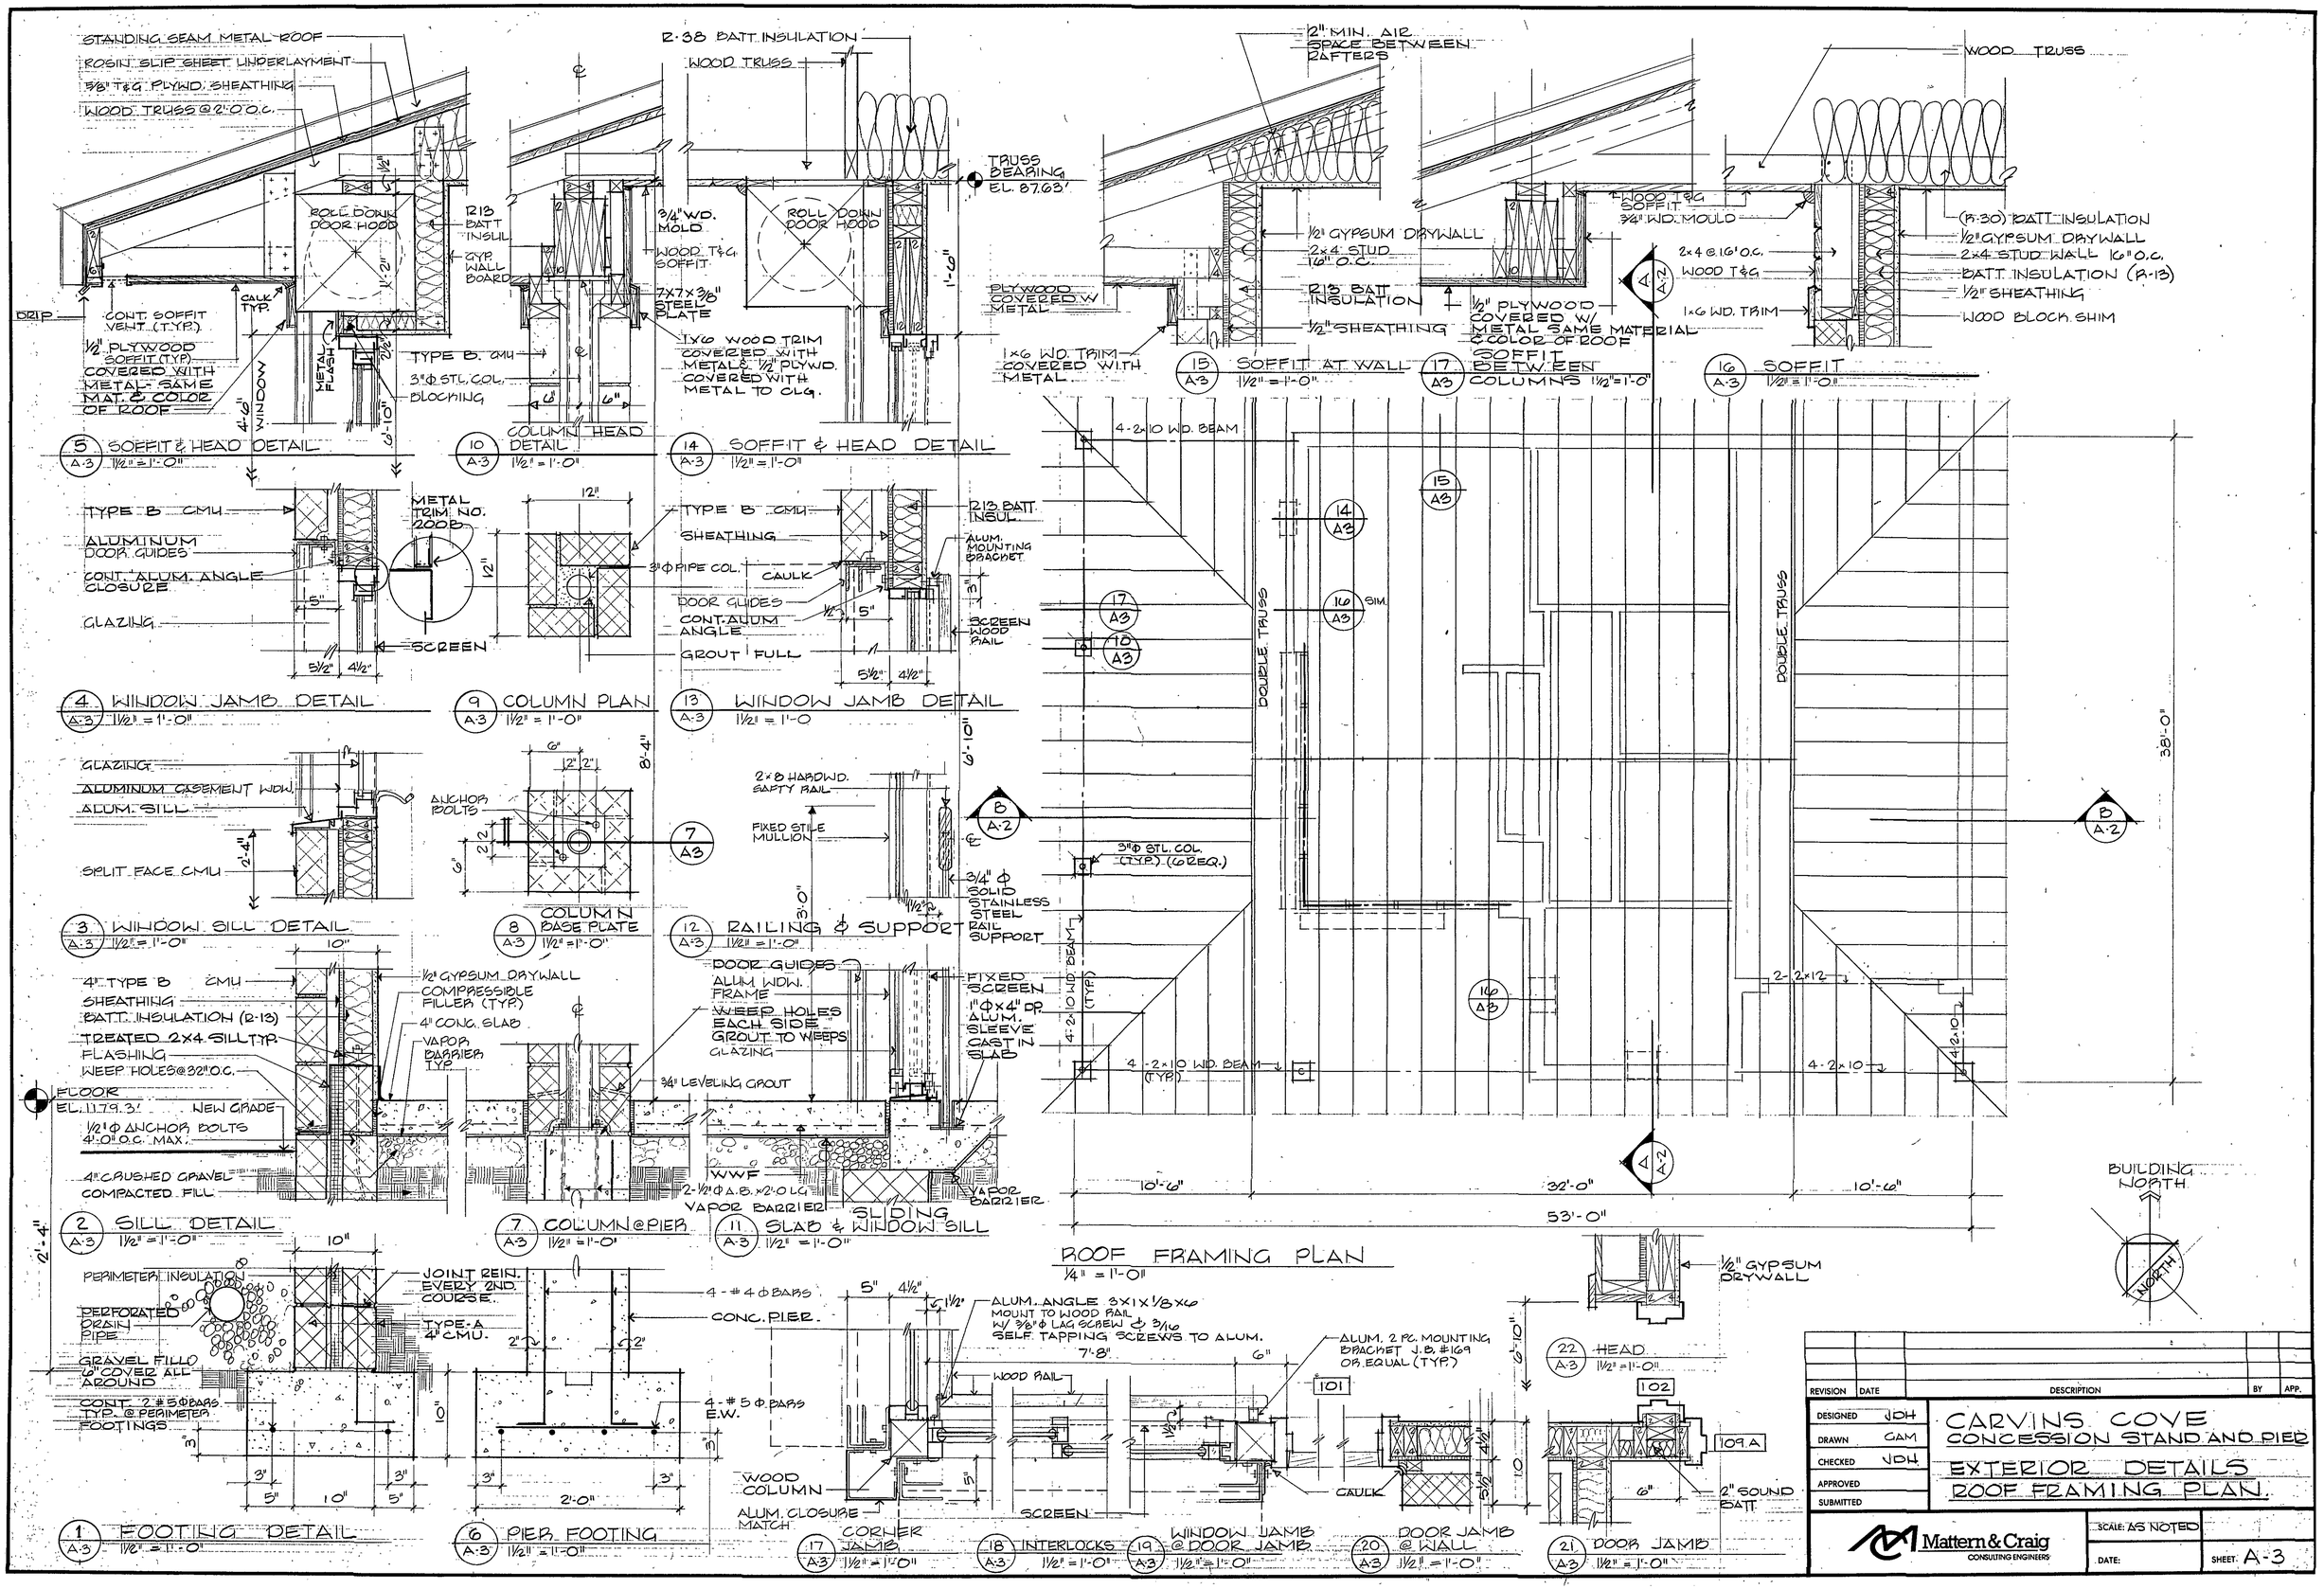

REVISION	DATE	DESCRIPTION	BY	APP.

DESIGNED	JDH
DRAWN	GAM
CHECKED	JDH
APPROVED	
SUBMITTED	

CARVINS COVE
CONCESSION STAND AND PIER
EXTERIOR DETAILS
ROOF FRAMING PLAN

Mattern & Craig
CONSULTING ENGINEERS

SCALE: AS NOTED
DATE:
SHEET: A-3