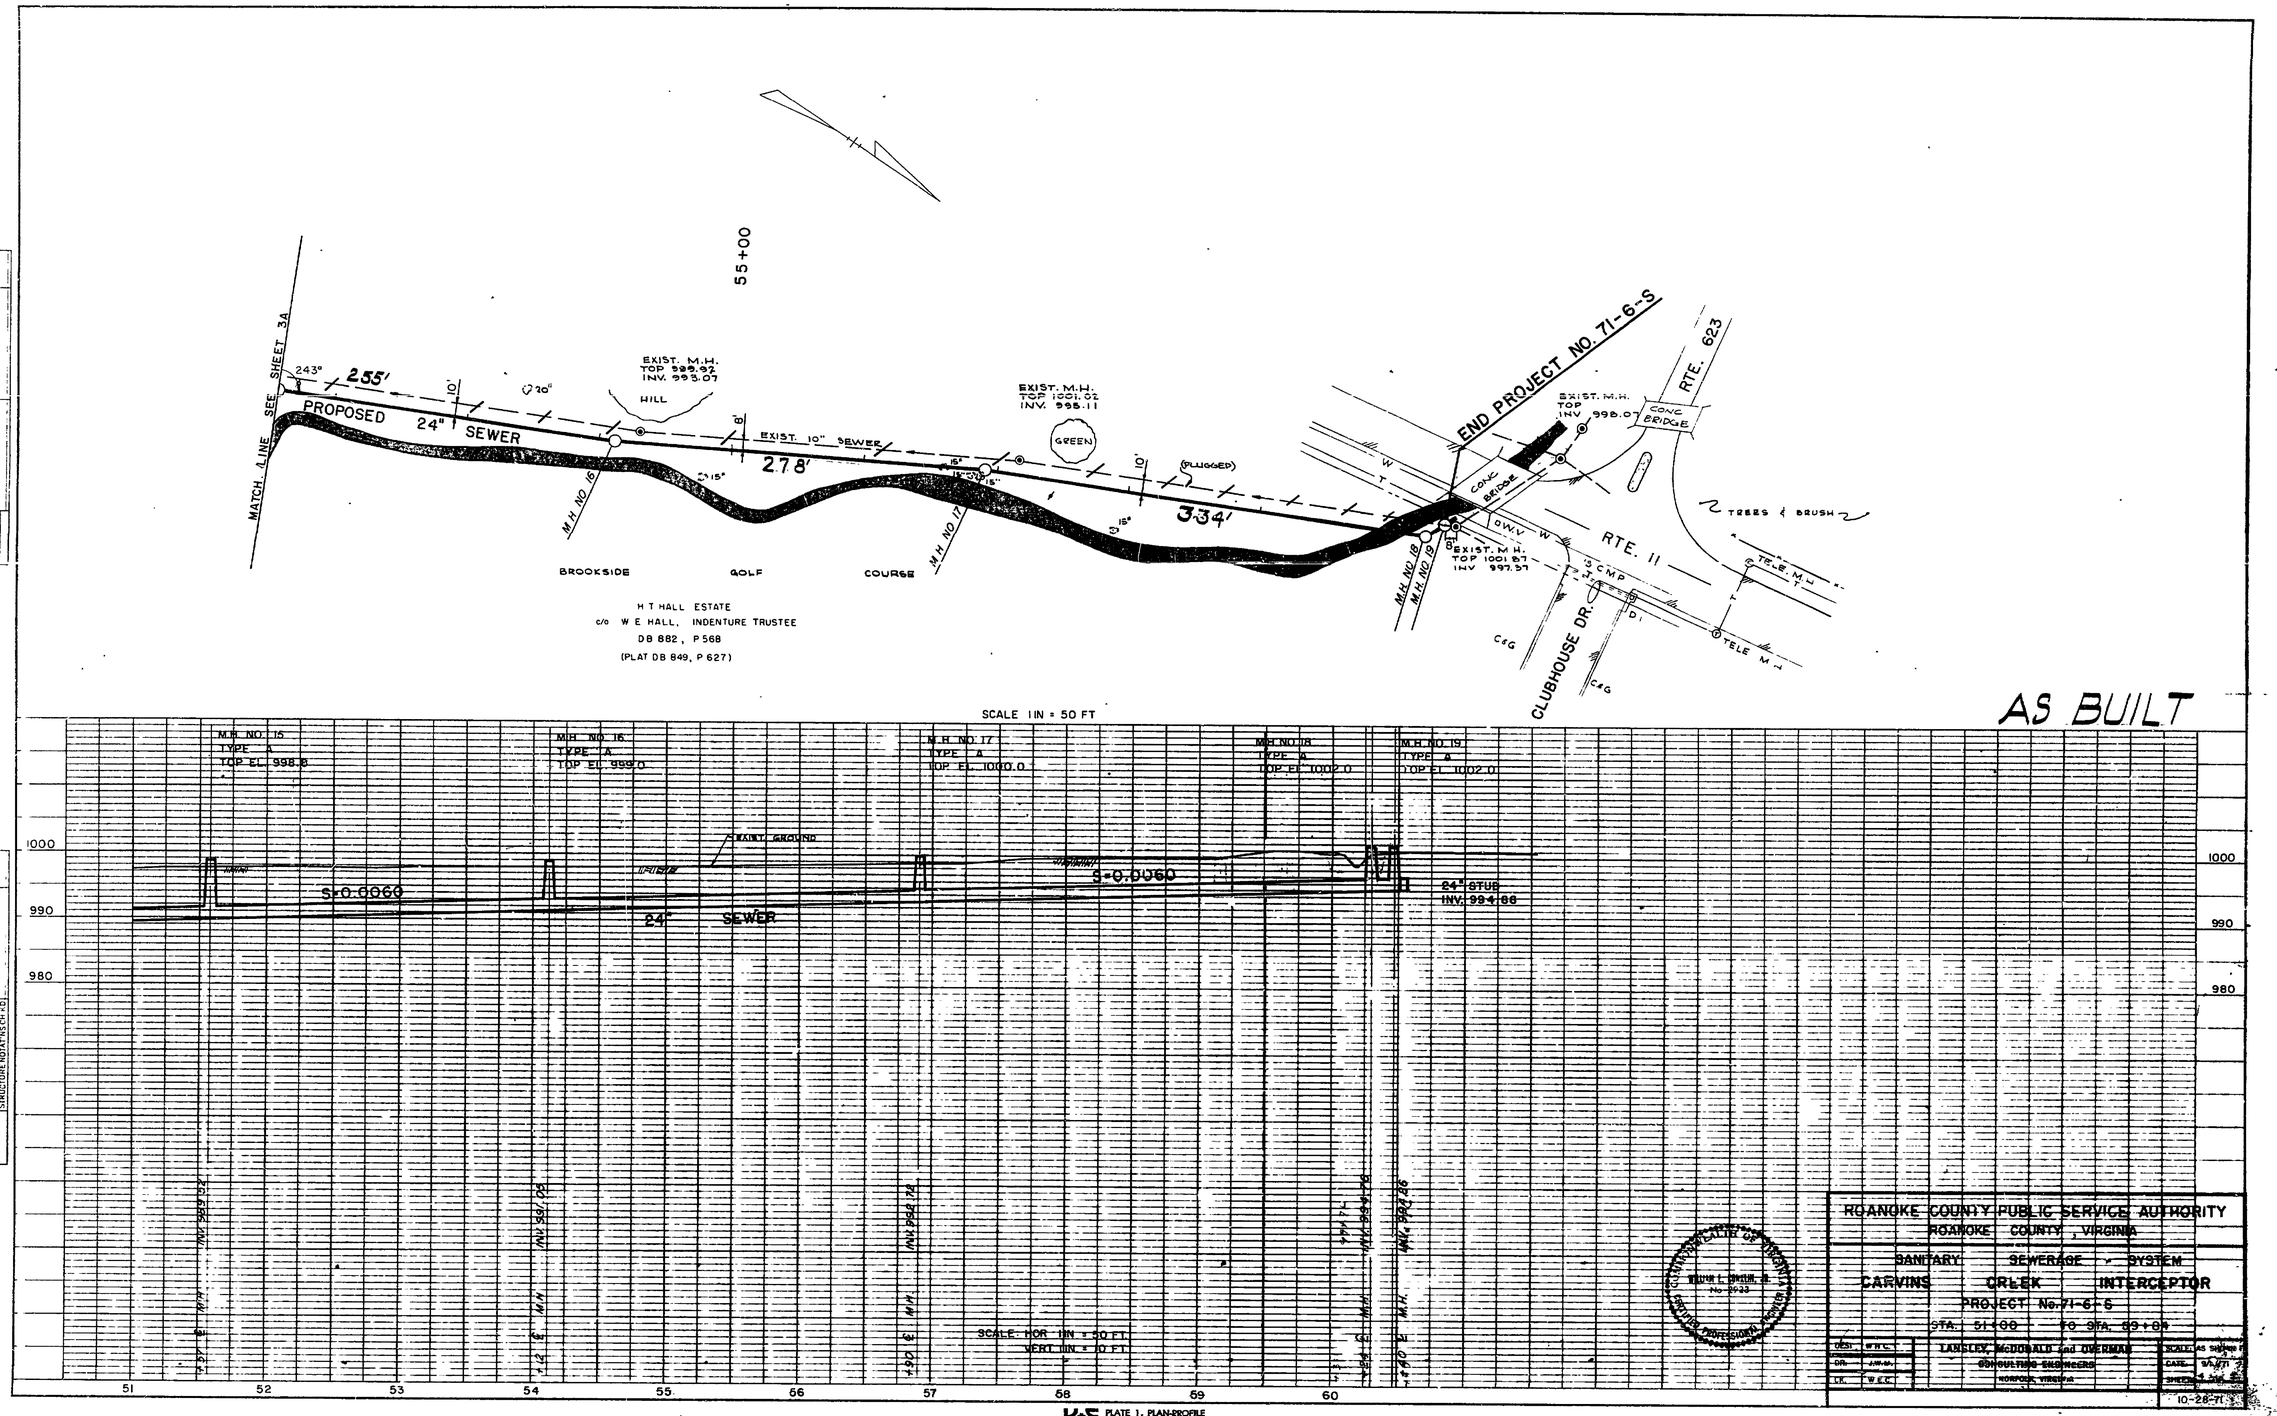

SCALE 1 IN = 50 FT

PROFILE
SURVEYED
PLOTTED
NOTE BOOK GRADES CHECKED
ALIGNMENT CHECKED
NO. STRUCTURE NOTATIONS CHKD.
DATE

PLAN
SURVEYED
PLOTTED
NOTE BOOK ALIGNMENT CHECKED
NO. RT. OF WAY CHECKED
DATE

ROANOKE COUNTY PUBLIC SERVICE AUTHORITY
ROANOKE COUNTY, VIRGINIA
SANITARY SEWERAGE - SYSTEM
CARVINS CREEK INTERCEPTOR
PROJECT No. 71-6-S
STA. 51+00 TO STA. 59+00

DES.	W.E.C.	LANGLEY, McDONALD and OVERMAN CONSULTING ENGINEERS NORFOLK, VIRGINIA
DR.	J.M.G.	
CK.	W.E.C.	

SCALE: AS SHOWN
DATE: 8/4/71
SHEET: 3 OF 5
10-28-71

COMMONWEALTH OF VIRGINIA
WILLIAM E. CRAUN, JR.
No. 2933
REGISTERED PROFESSIONAL ENGINEER

K+E PLATE 1. PLAN-PROFILE
KEUFFEL & ESSER CO.
46 7008 ALBANENE TRACING PAPER 20X24
MADE IN U.S.A.

SI-0323
8-2-72
3424