PLAN		BY	DATE
	SURVEYED		
	PLOTTED	J.G.B.	3/24/64
	ALIGNMENT CHECKED	J.D.H.	3/25/64
	RIGHT OF WAY CHECKED		
NOTE BOOK NO.			

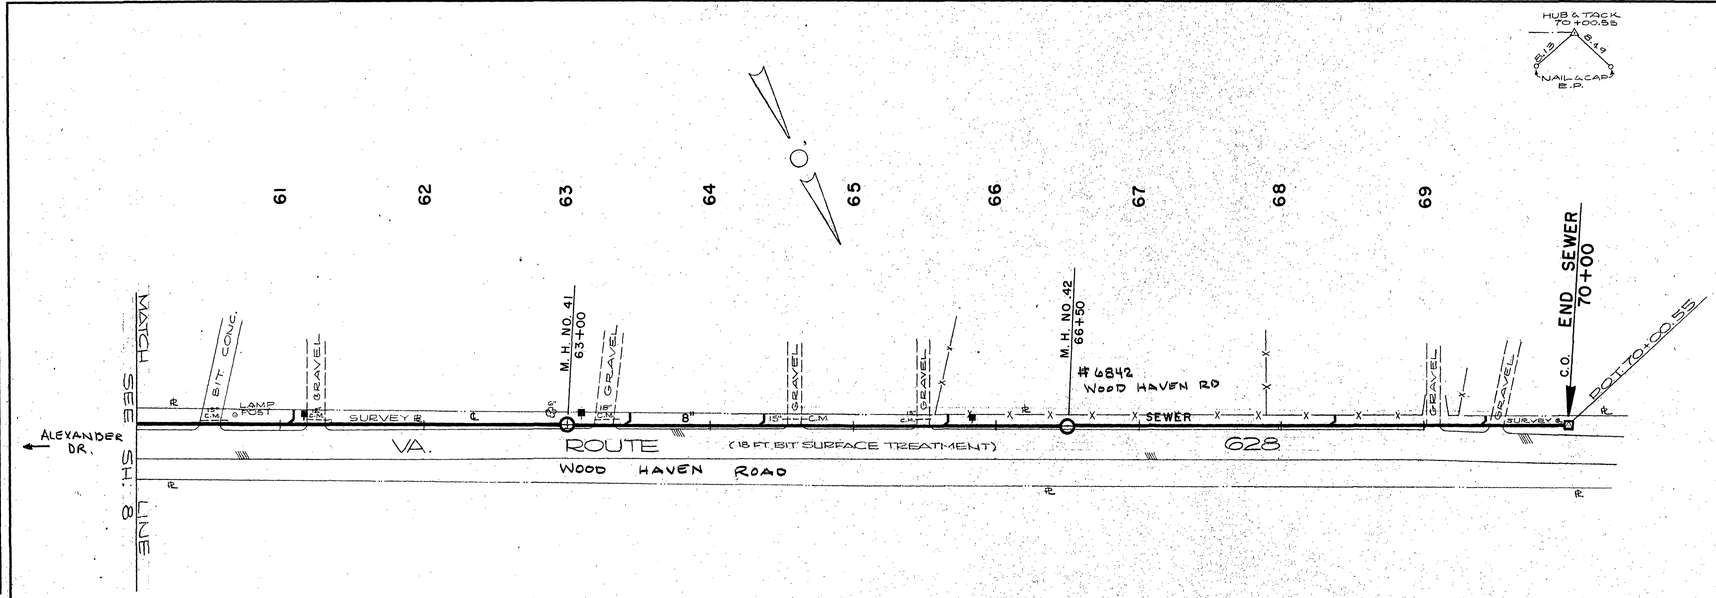

SCALE: 1 IN. = 50 FT.

PROFILE		BY	DATE
	SURVEYED		
	PLOTTED	J.G.B.	3/24/64
	GRADES CHECKED	J.D.H.	3/25/64
	B.M. NOTED		
NOTE BOOK NO.	STRUCTURE NOTATNS CH'KD		

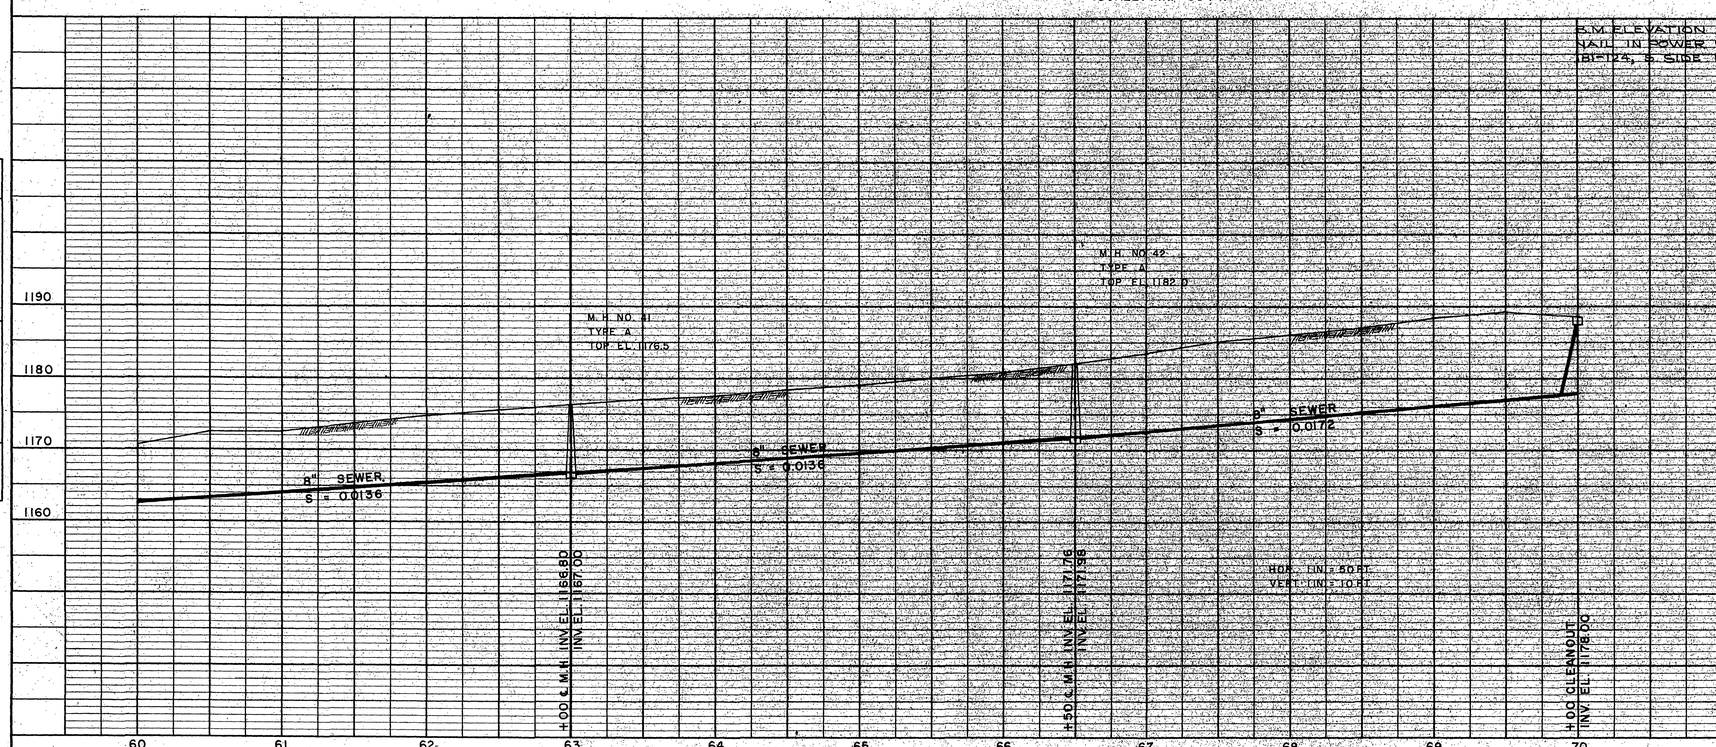

WILLIAM E. WEEKMAN
CIVIL ENGINEER
Certificate No. 12,8

ROANOKE COUNTY SANITATION AUTHORITY
ROANOKE COUNTY, VIRGINIA

SANITARY SEWERAGE SYSTEM

PROJECT NO. 64-4

VIRGINIA ROUTE 628
STA. 50+00 TO 70+00

DESIGNED:	W.E.C.	LANGLEY AND McDONALD	SCALE: AS SHOWN
PLOTTED:	R.E.P.	CONSULTING ENGINEERS	DATE: AUG. 15, 1964
DRAWN:	R.E.P.	NORFOLK, VA.	SHEET: 9 OF 17
CHECKED:	W.C.O.		DWG. NO. 6161163

PLATE 1 - PLAN - PROFILE O.P.R. & R.E. STANDARD