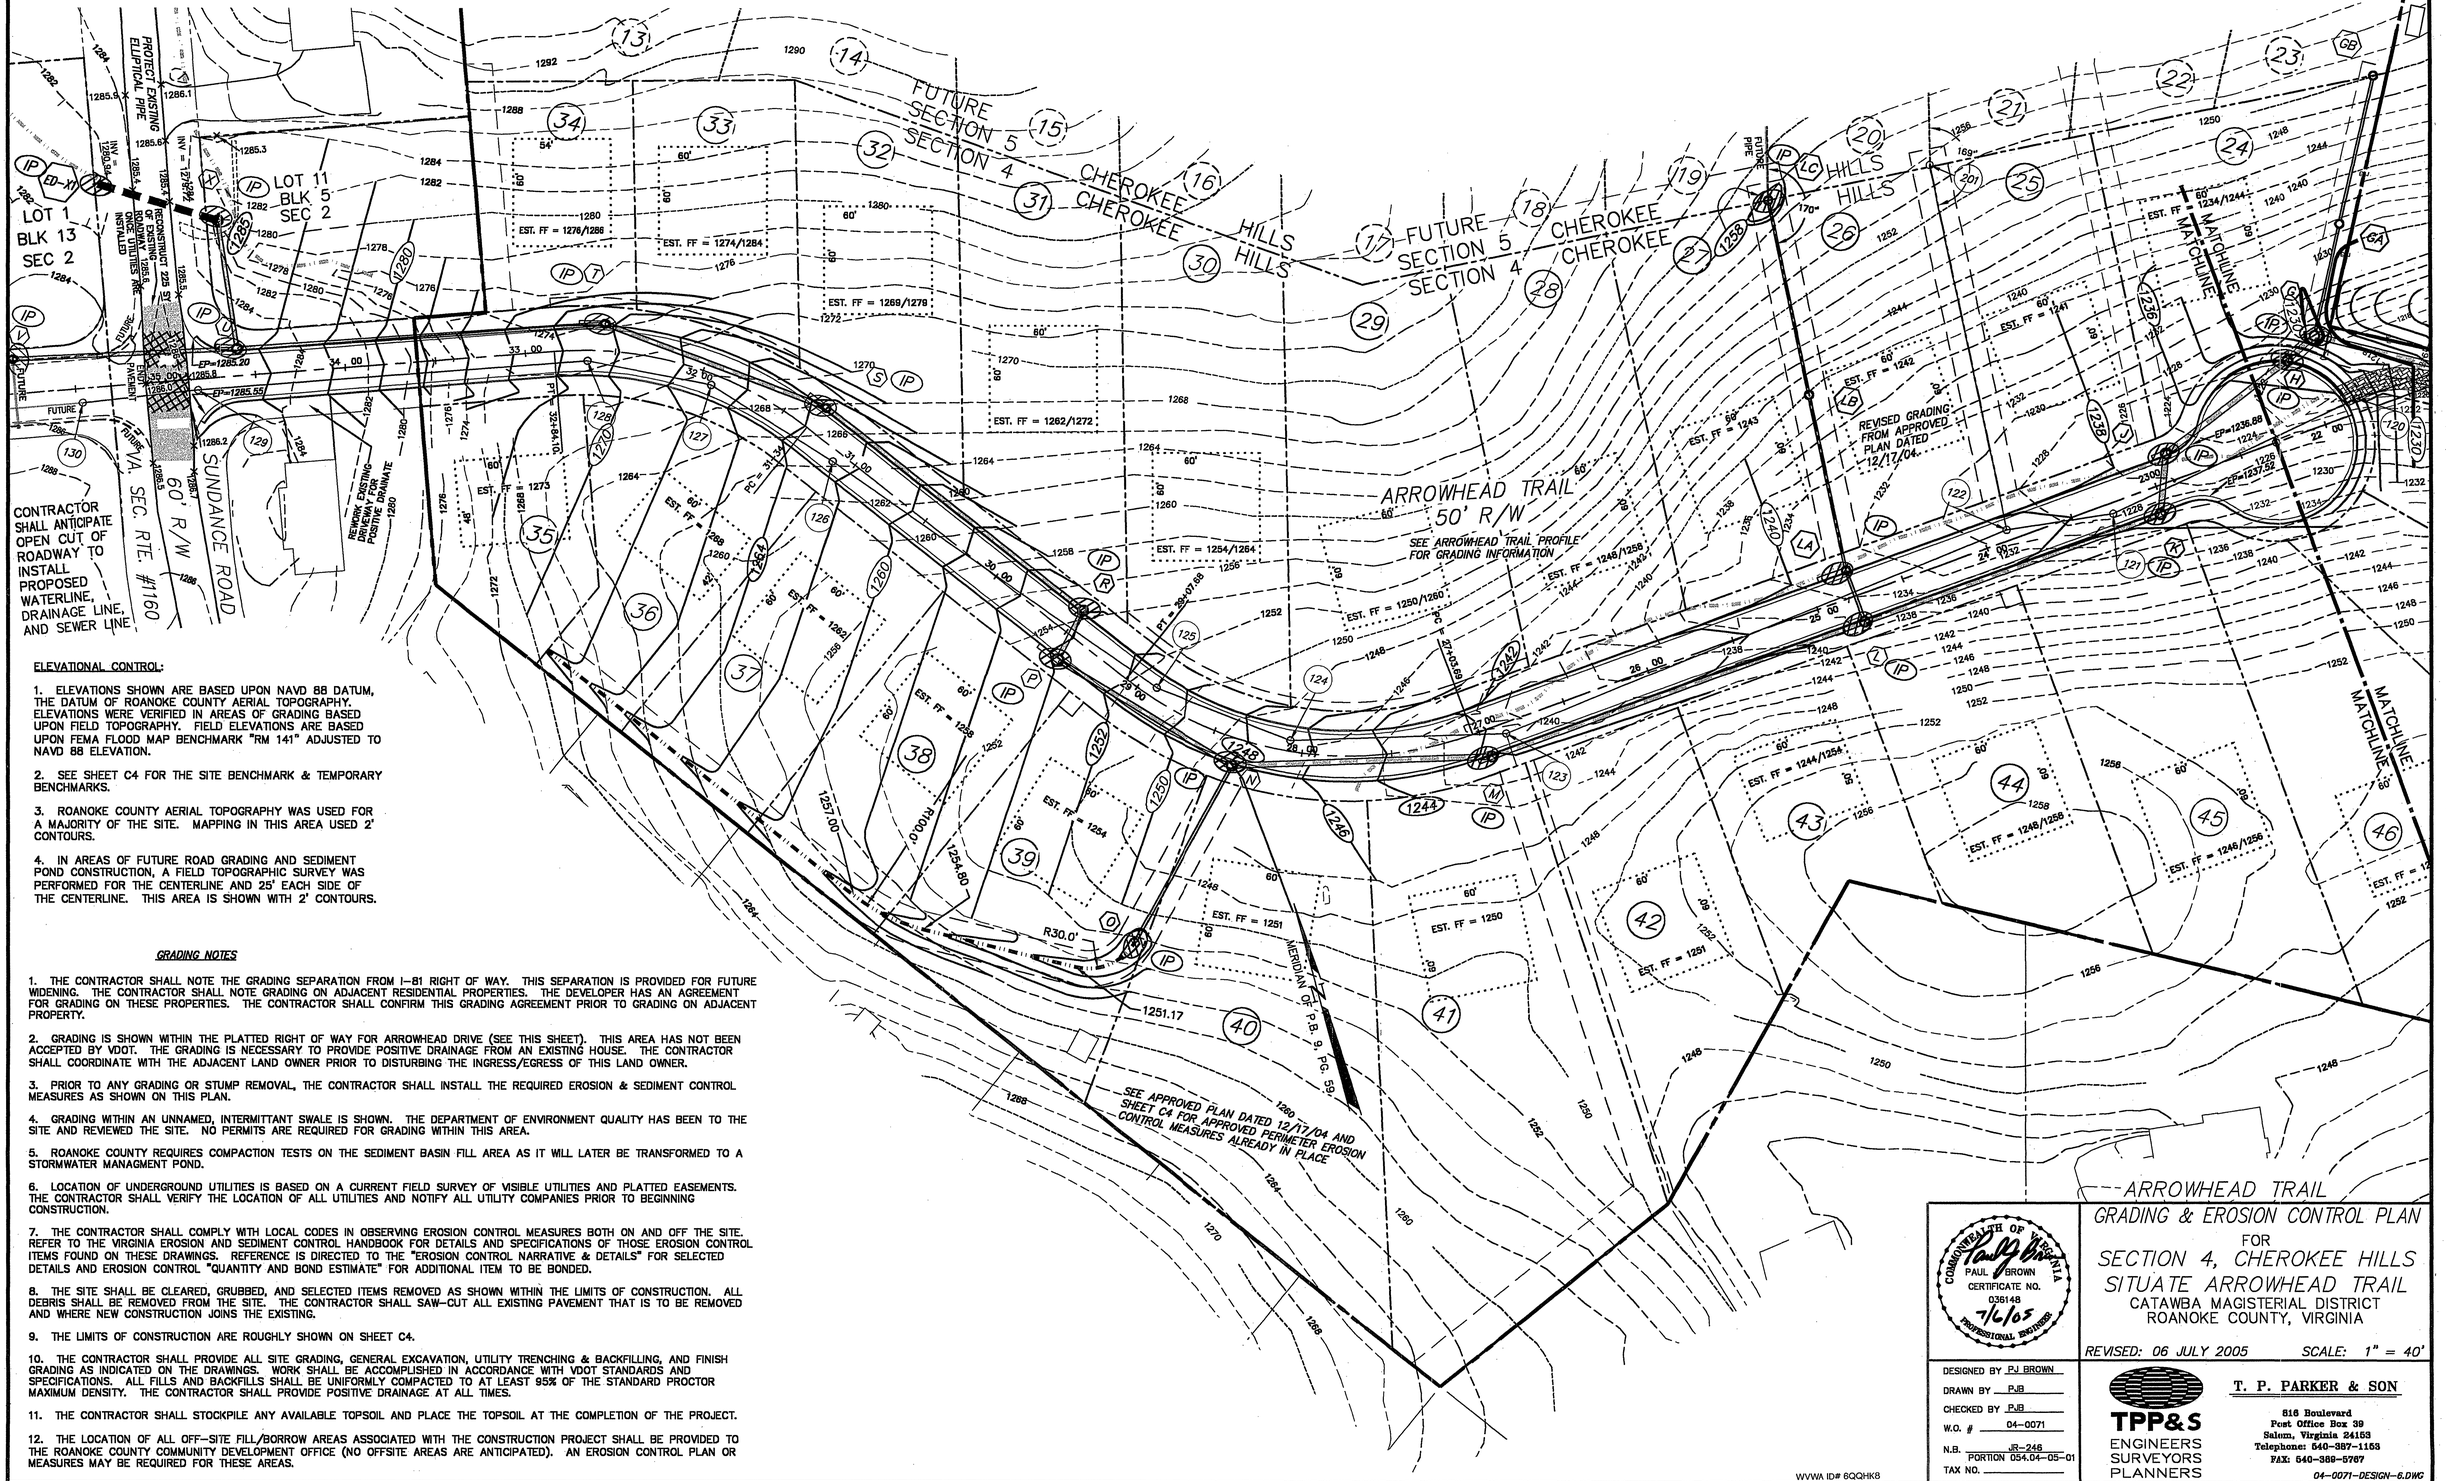
FUTURE SECTION 5 SECTION 4 CHEROKEE HILLS
CHEROKEE HILLS
FUTURE SECTION 5 CHEROKEE HILLS
SECTION 4 CHEROKEE HILLS
ARROWHEAD TRAIL
50' R/W
SEE ARROWHEAD TRAIL PROFILE FOR GRADING INFORMATION
SUNDANCE ROAD
60' R/W
VA. SEC. RTE. #160
PROJECT EXISTING ELLIPTICAL PIPE
RECONSTRUCT 225 SY OF EXISTING ROADWAY TIRES ARE ONCE INSTALLED
LOT 1 BLK 13 SEC 2
LOT 11 BLK 5 SEC 2
CONTRACTOR SHALL ANTICIPATE OPEN CUT OF ROADWAY TO INSTALL PROPOSED WATERLINE, DRAINAGE LINE, AND SEWER LINE
REVISED GRADING FROM APPROVED PLAN DATED 12/17/04
REMOVE EXISTING DRIVEWAY FOR POSITIVE DRAINAGE
SEE APPROVED PLAN DATED 12/17/04 AND SHEET C4 FOR APPROVED PERIMETER EROSION CONTROL MEASURES ALREADY IN PLACE
MERIDIAN OF P.B. 9, PG. 59
MATCHLINE
MATCHLINE
EST. FF = 1276/1286
EST. FF = 1274/1284
EST. FF = 1269/1279
EST. FF = 1262/1272
EST. FF = 1254/1264
EST. FF = 1250/1260
EST. FF = 1248/1258
EST. FF = 1244/1254
EST. FF = 1246/1256
EST. FF = 1242
EST. FF = 1243
EST. FF = 1241
EST. FF = 1234/1244
EST. FF = 1273
EST. FF = 1268
EST. FF = 1264
EST. FF = 1262
EST. FF = 1254
EST. FF = 1251
EST. FF = 1250
EST. FF = 1251
EST. FF = 1252
EST. FF = 1256
EST. FF = 1246/1256
EST. FF = 1248/1258
EST. FF = 1244/1254
EST. FF = 1234/1244
EST. FF = 1241
EST. FF = 1242
EST. FF = 1243
EST. FF = 1246/1256
EST. FF = 1252
EST. FF = 1256