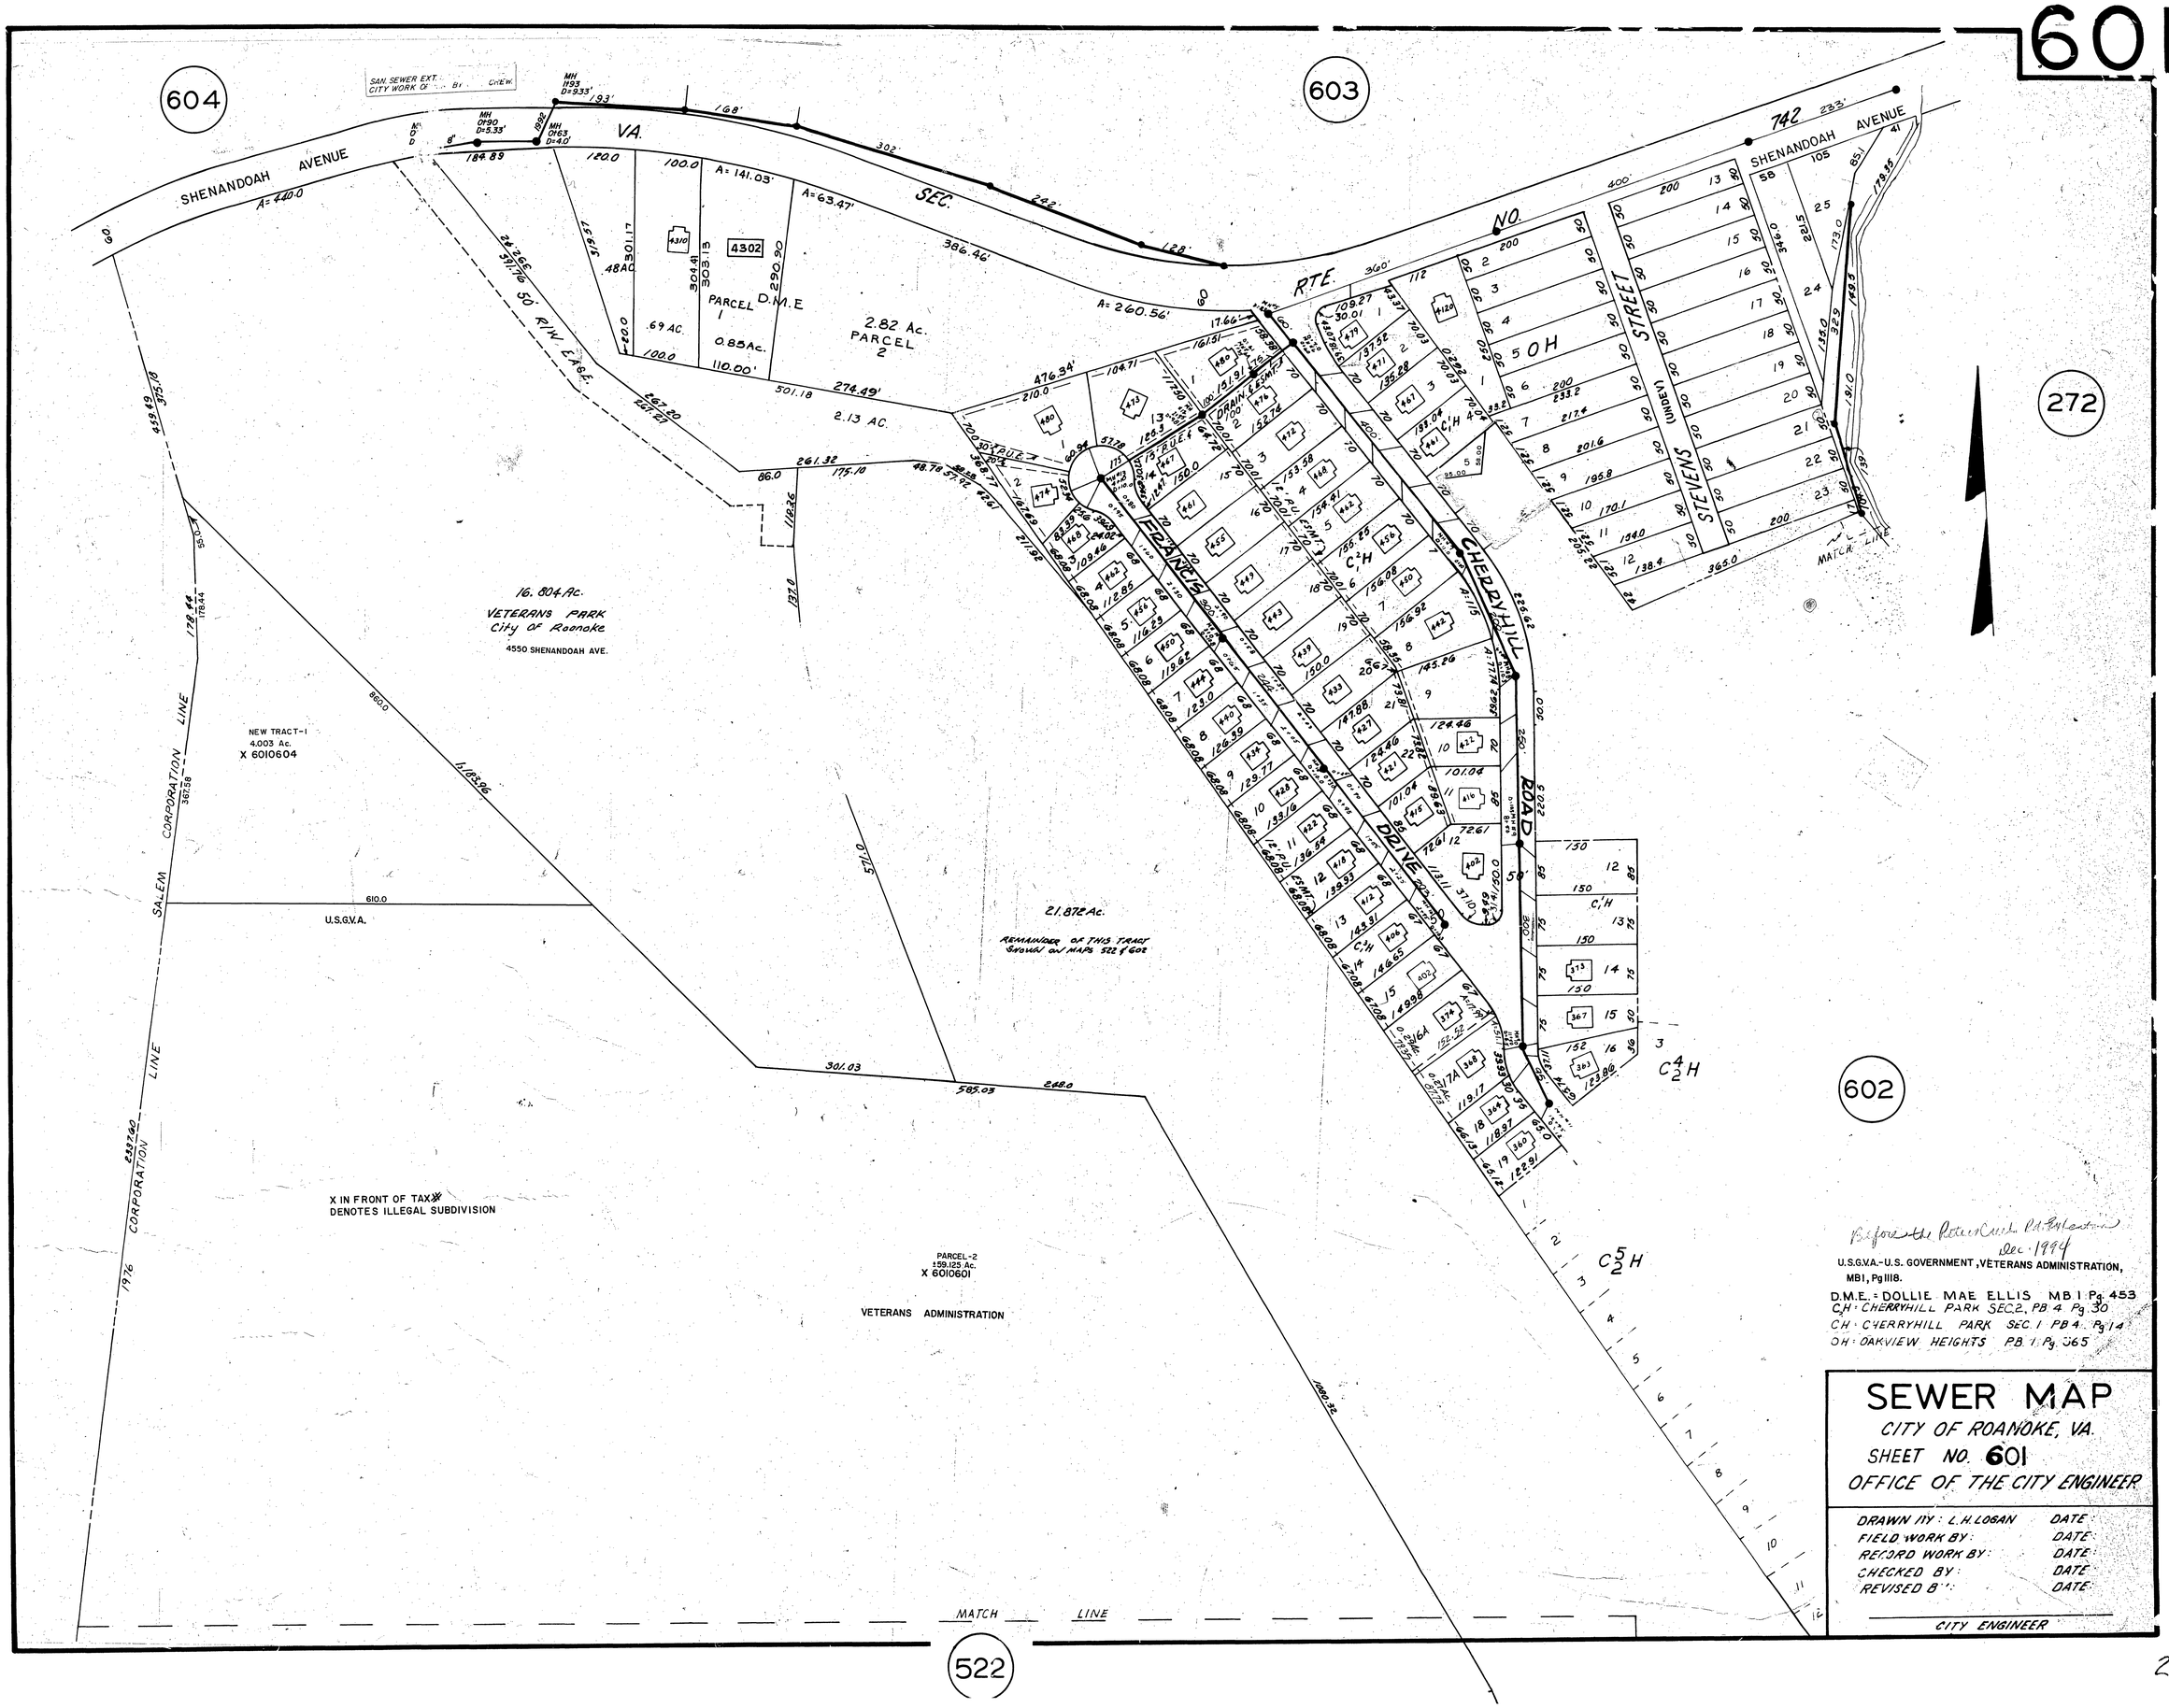
604
603
602
522
272
SHENANDOAH AVENUE
VA. SEC. NO. RTE. 220
742
SAN. SEWER EXT. CITY WORK OF
MH 1193 D=3.33'
MH D190 D=5.33'
MH D163 D=4.0'
A=440.0
A=141.03'
A=63.47'
A=260.56'
386.46'
PARCEL 1
0.85 Ac.
D.M.E.
2.82 Ac.
PARCEL 2
2.13 AC.
.69 AC.
.48 AC.
4302
50' R/W EASE.
16.804 Ac.
VETERANS PARK
City of Roanoke
4550 SHENANDOAH AVE.
NEW TRACT-1
4.003 Ac.
X 6010604
CORPORATION LINE
SALEM
U.S.G.V.A.
21.872 Ac.
REMAINDER OF THIS TRACT SHOWN ON MAPS 522 & 602
X IN FRONT OF TAX # DENOTES ILLEGAL SUBDIVISION
PARCEL-2
±59.125 Ac.
X 6010601
VETERANS ADMINISTRATION
FRANCIS DRIVE
CHERRYHILL ROAD
STEVENS STREET
SHENANDOAH AVENUE
MATCH LINE
C,H
C²H
C⁴₂H
C⁵₂H
Before the Potter Creek Pd. Relocation Dec. 1994
U.S.G.V.A.-U.S. GOVERNMENT, VETERANS ADMINISTRATION, MB1, Pg 1118.
D.M.E. = DOLLIE MAE ELLIS MB 1 Pg. 453
C,H = CHERRYHILL PARK SEC.2, PB 4 Pg. 30
C,H = CHERRYHILL PARK SEC. 1 PB 4 Pg. 14
O.H = OAKVIEW HEIGHTS PB. 1 Pg. 365
SEWER MAP
CITY OF ROANOKE, VA.
SHEET NO. 601
OFFICE OF THE CITY ENGINEER
DRAWN BY: L.H. LOGAN DATE:
FIELD WORK BY: DATE:
RECORD WORK BY: DATE:
CHECKED BY: DATE:
REVISED BY: DATE:
CITY ENGINEER