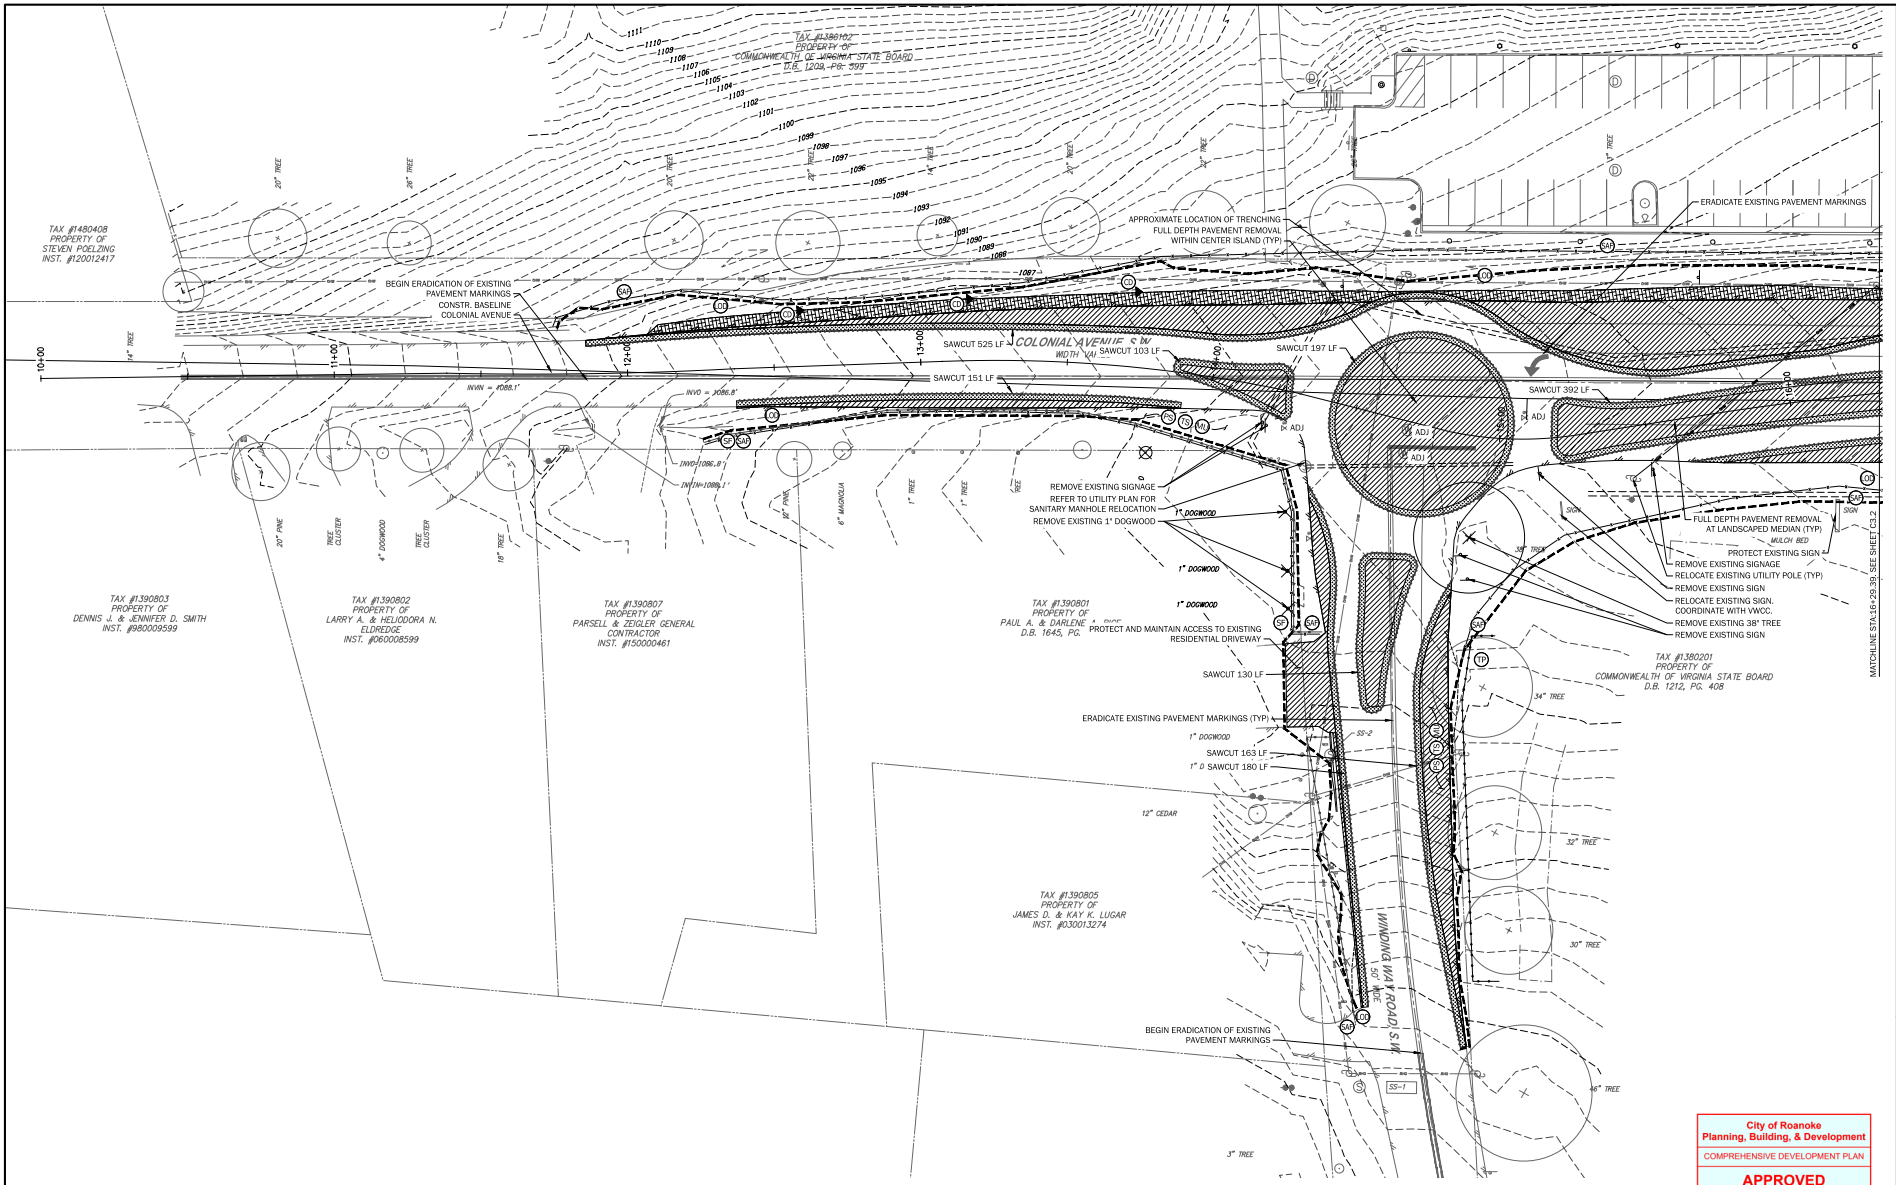

1 DEMOLITION AND EROSION & SEDIMENT CONTROL PLAN
SCALE: 1" = 20'

NOTES:

1. EXISTING VWCC SIGNAGE TO BE REMOVED AND PRESERVED AND TURNED OVER TO VWCC.

GRAPHIC SCALE:
1" = 20'
20' 10' 0 20' 40'

City of Roanoke
Planning, Building, & Development
COMPREHENSIVE DEVELOPMENT PLAN
APPROVED
by Adrian Gilbert 11/07/2017

COPYRIGHT 2017 LINE+GRADE LLC

LINE+GRADE
CIVIL ENGINEERING

COLONIAL AVENUE REDEVELOPMENT PROJECT
CITY OF ROANOKE, VIRGINIA

DEMOLITION, EROSION & SEDIMENT CONTROL PLAN

COMMONWEALTH OF VIRGINIA
09/15/2017
DANIEL C. HYER
Lic. No. 45595
PROFESSIONAL ENGINEER

DESIGNED:	L+G
CHECKED:	L+G
APPROVED:	DCH
DATE:	15 SEPT 2017
L+G PROJ. NO:	1510100
SHEET NUMBER:	C3.1
SHEET	39 OF 113