COPYRIGHT 2017 LINE+GRADE, LLC

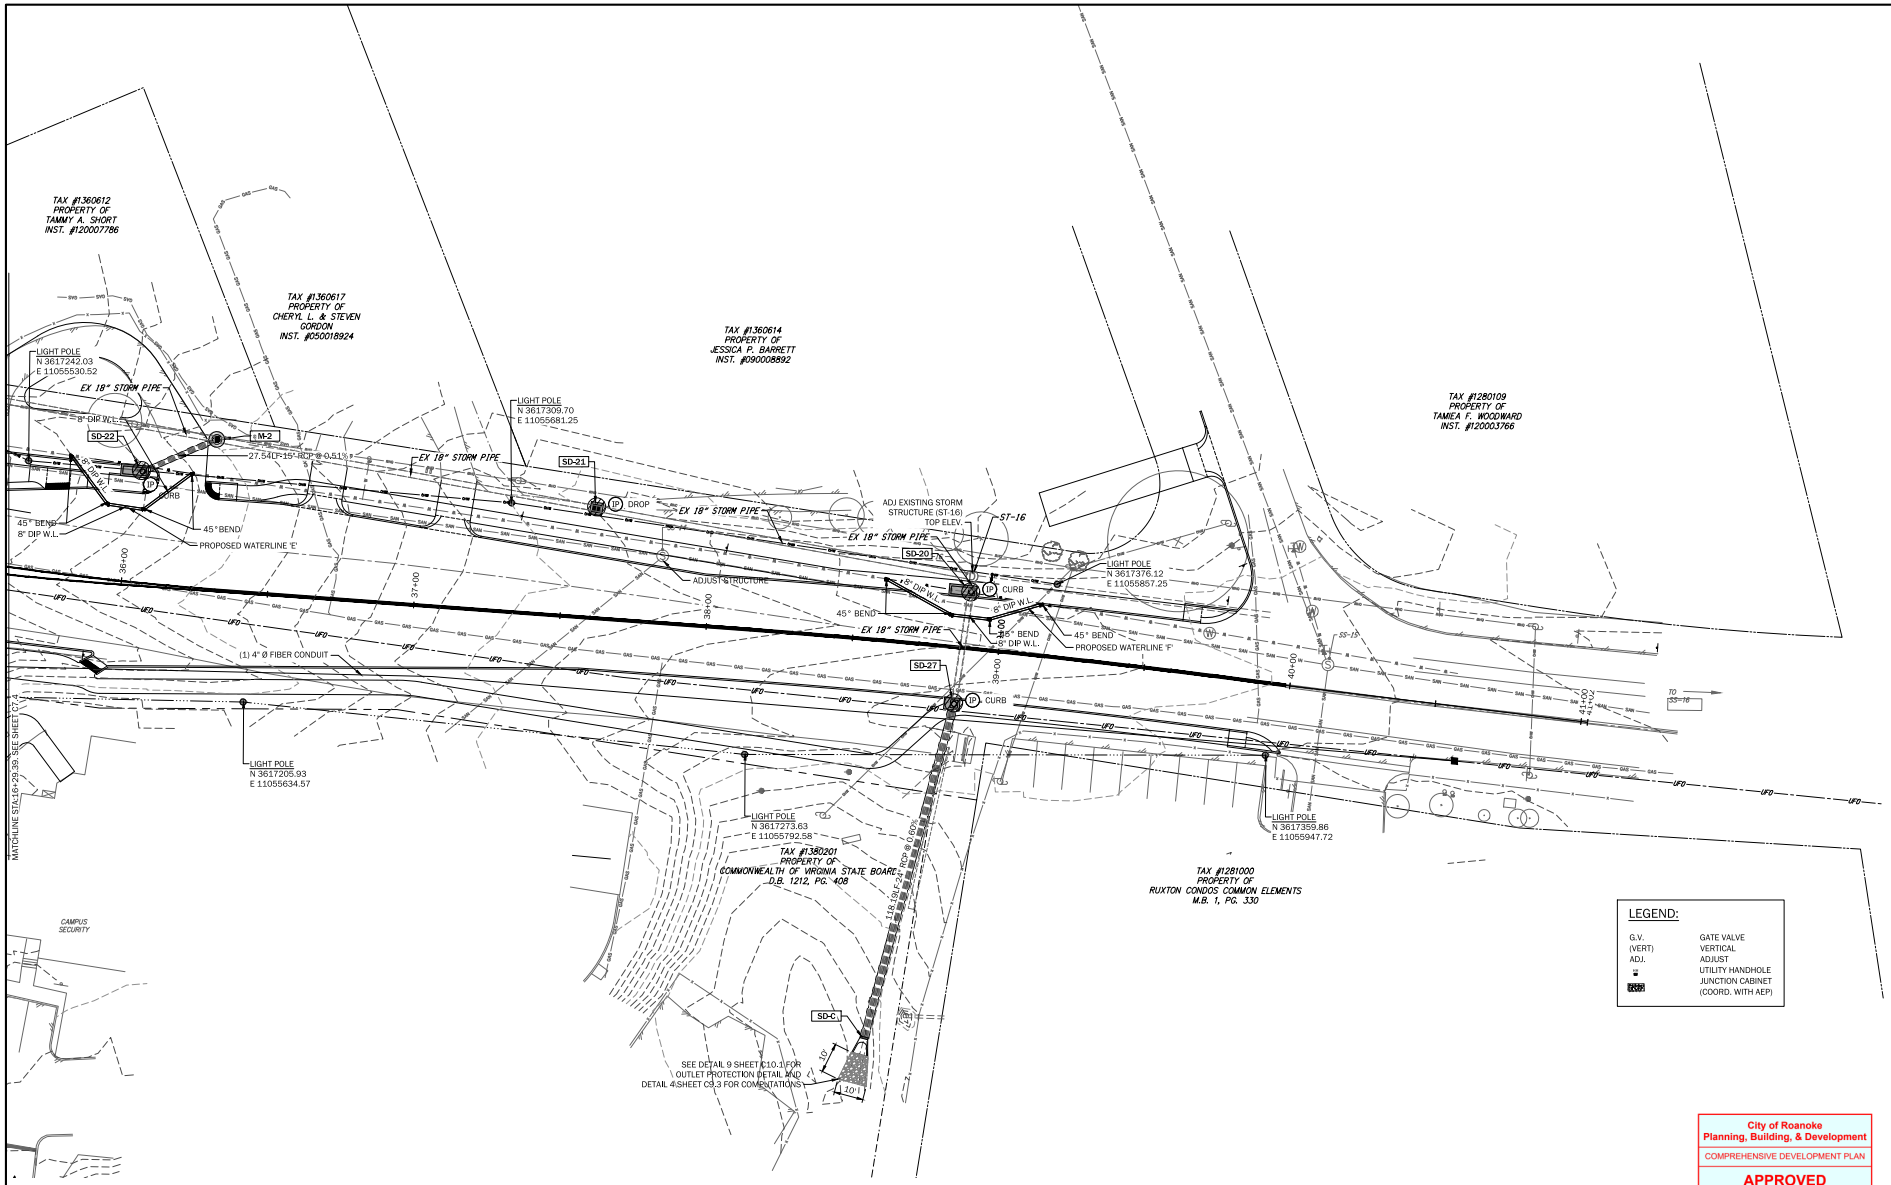

1 UTILITY PLAN

SCALE: 1" = 20'

LEGEND:

G.V.	GATE VALVE
(VERT)	VERTICAL
ADJ.	ADJUST
	UTILITY HANDHOLE
	JUNCTION CABINET (COORD. WITH AEP)

GRAPHIC SCALE:

1" = 20' 20' 10' 0 20' 40'

City of Roanoke
Planning, Building, & Development
COMPREHENSIVE DEVELOPMENT PLAN
APPROVED
by Adrian Gilbert 11/07/2017

LINE+GRADE
CIVIL ENGINEERING
828-NW STREET, NE | CHARLOTTESVILLE, VIRGINIA 22903 | 434-293-8300

COLONIAL AVENUE REDEVELOPMENT PROJECT
CITY OF ROANOKE, VIRGINIA

UTILITY PLAN

COMMONWEALTH OF VIRGINIA
09/15/2017
DANIEL C. HYER
Lic. No. 45595
PROFESSIONAL ENGINEER

DESIGNED:	L+G
CHECKED:	L+G
APPROVED:	DCH
DATE:	15 SEPT 2017
L+G PROJ. NO:	1510100
SHEET NUMBER:	C7.5